



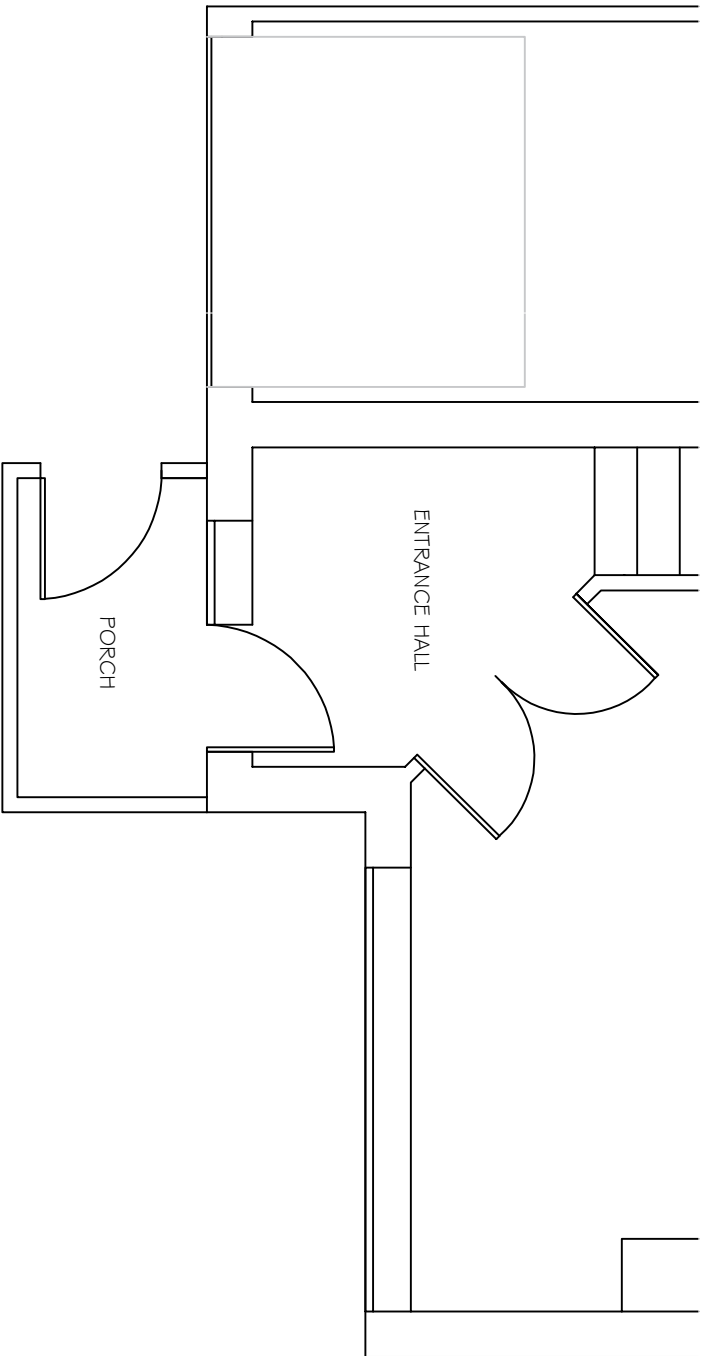

Existing Ground Floor Plan (cont)

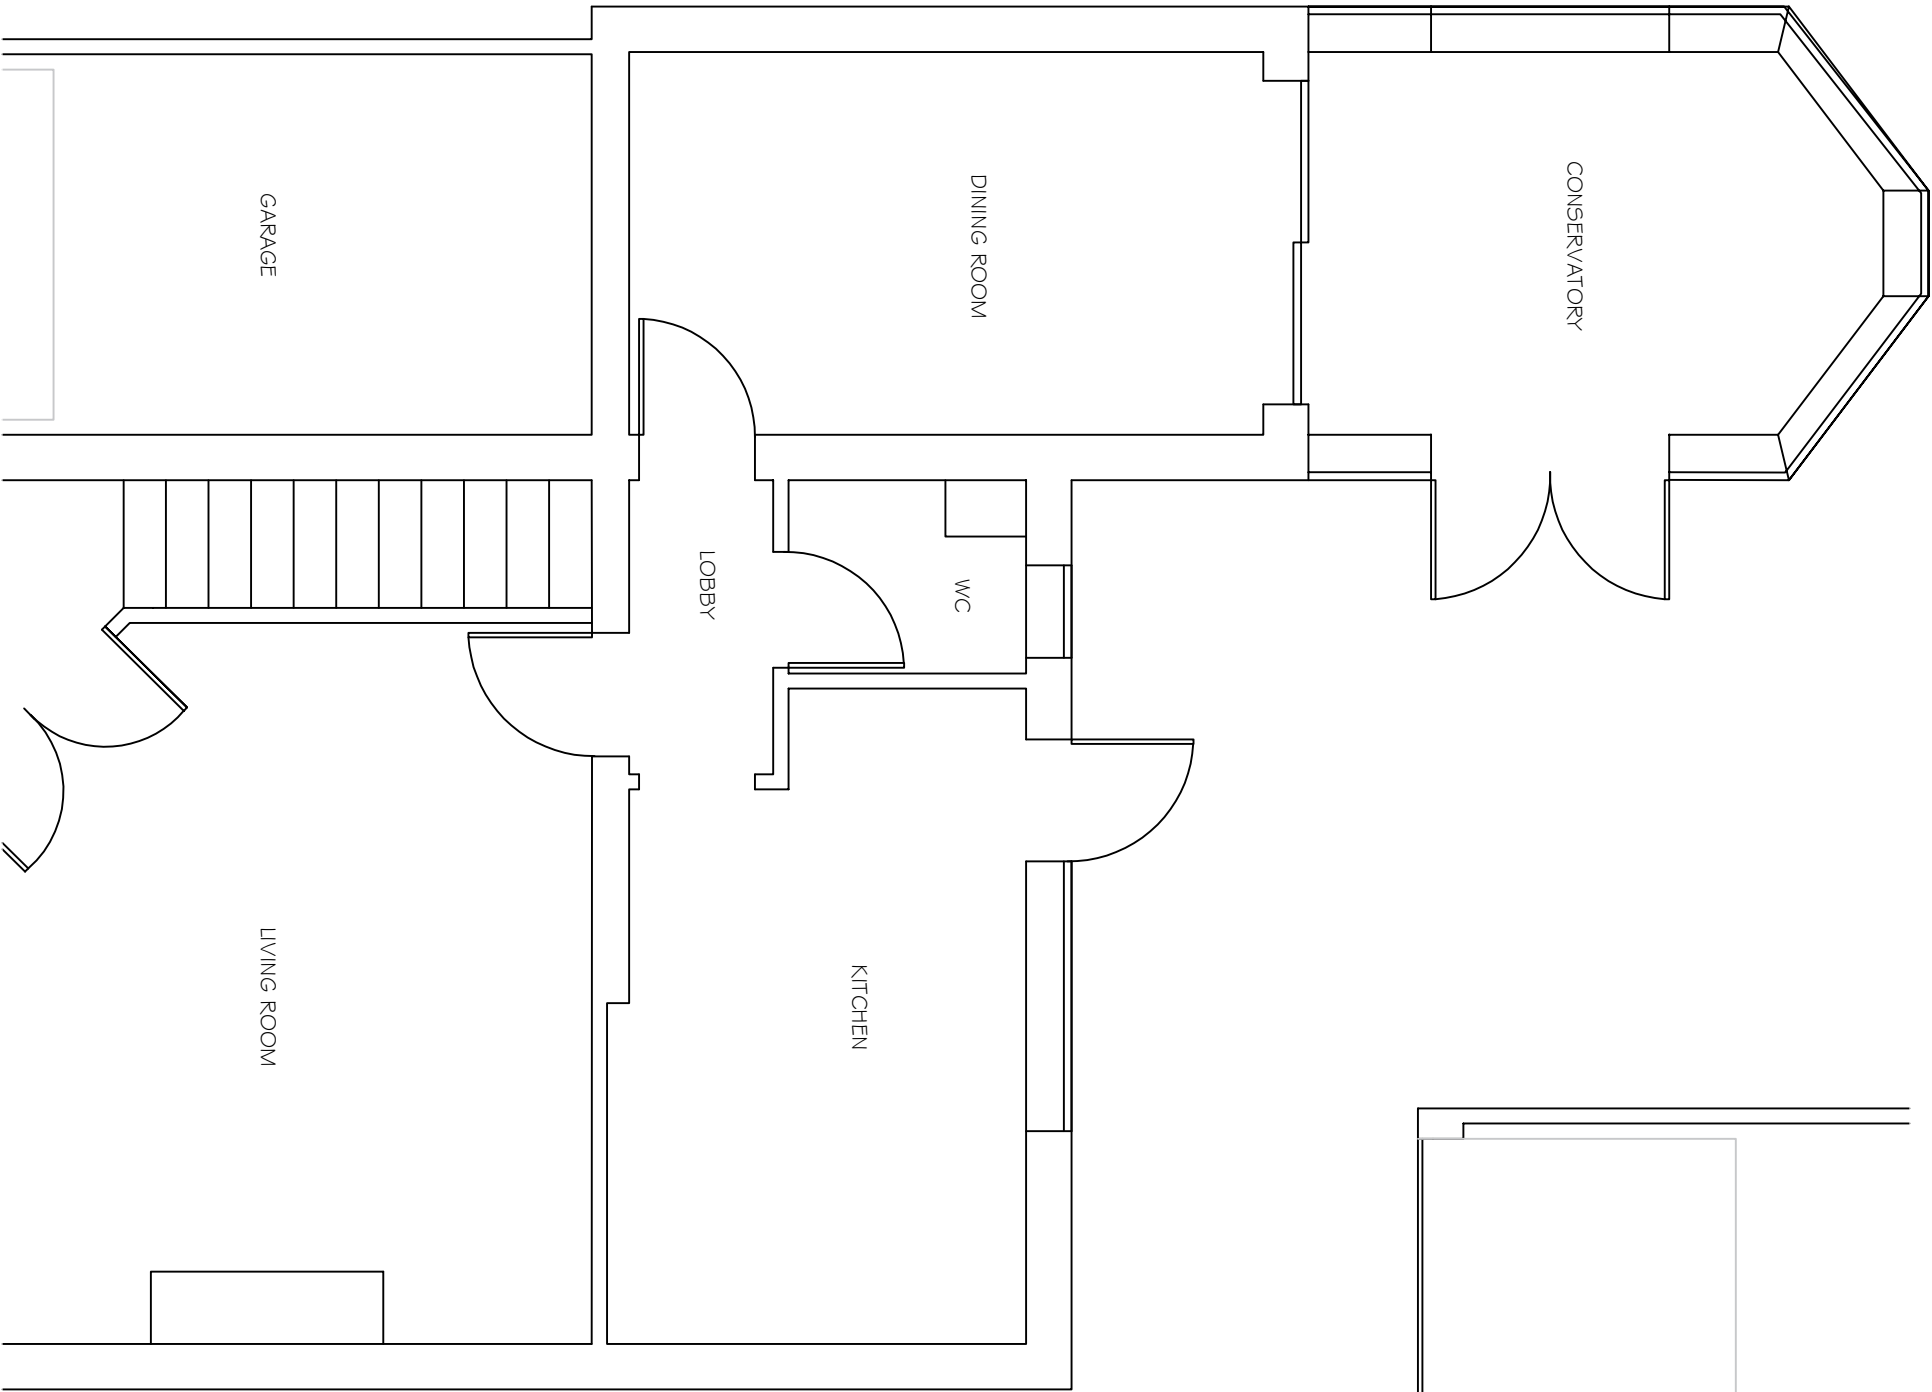

Existing Ground Floor Plan

General Notes

No.	Revision/Issue	Date	

Company Details
Apple Tree Architecture
25 Crows Nest Lane
Botley
Southampton
SO30 2PD

Project Name and Address
Mr & Mrs Lyons
122 Greenfield Cres
Waterlooville
Hants

Project	1&5	Sheet
Date	May 2020	
Scale	1:50	

7