



HAVANT BOROUGH
COUNCIL
26 FEB 2023
RECEIVED

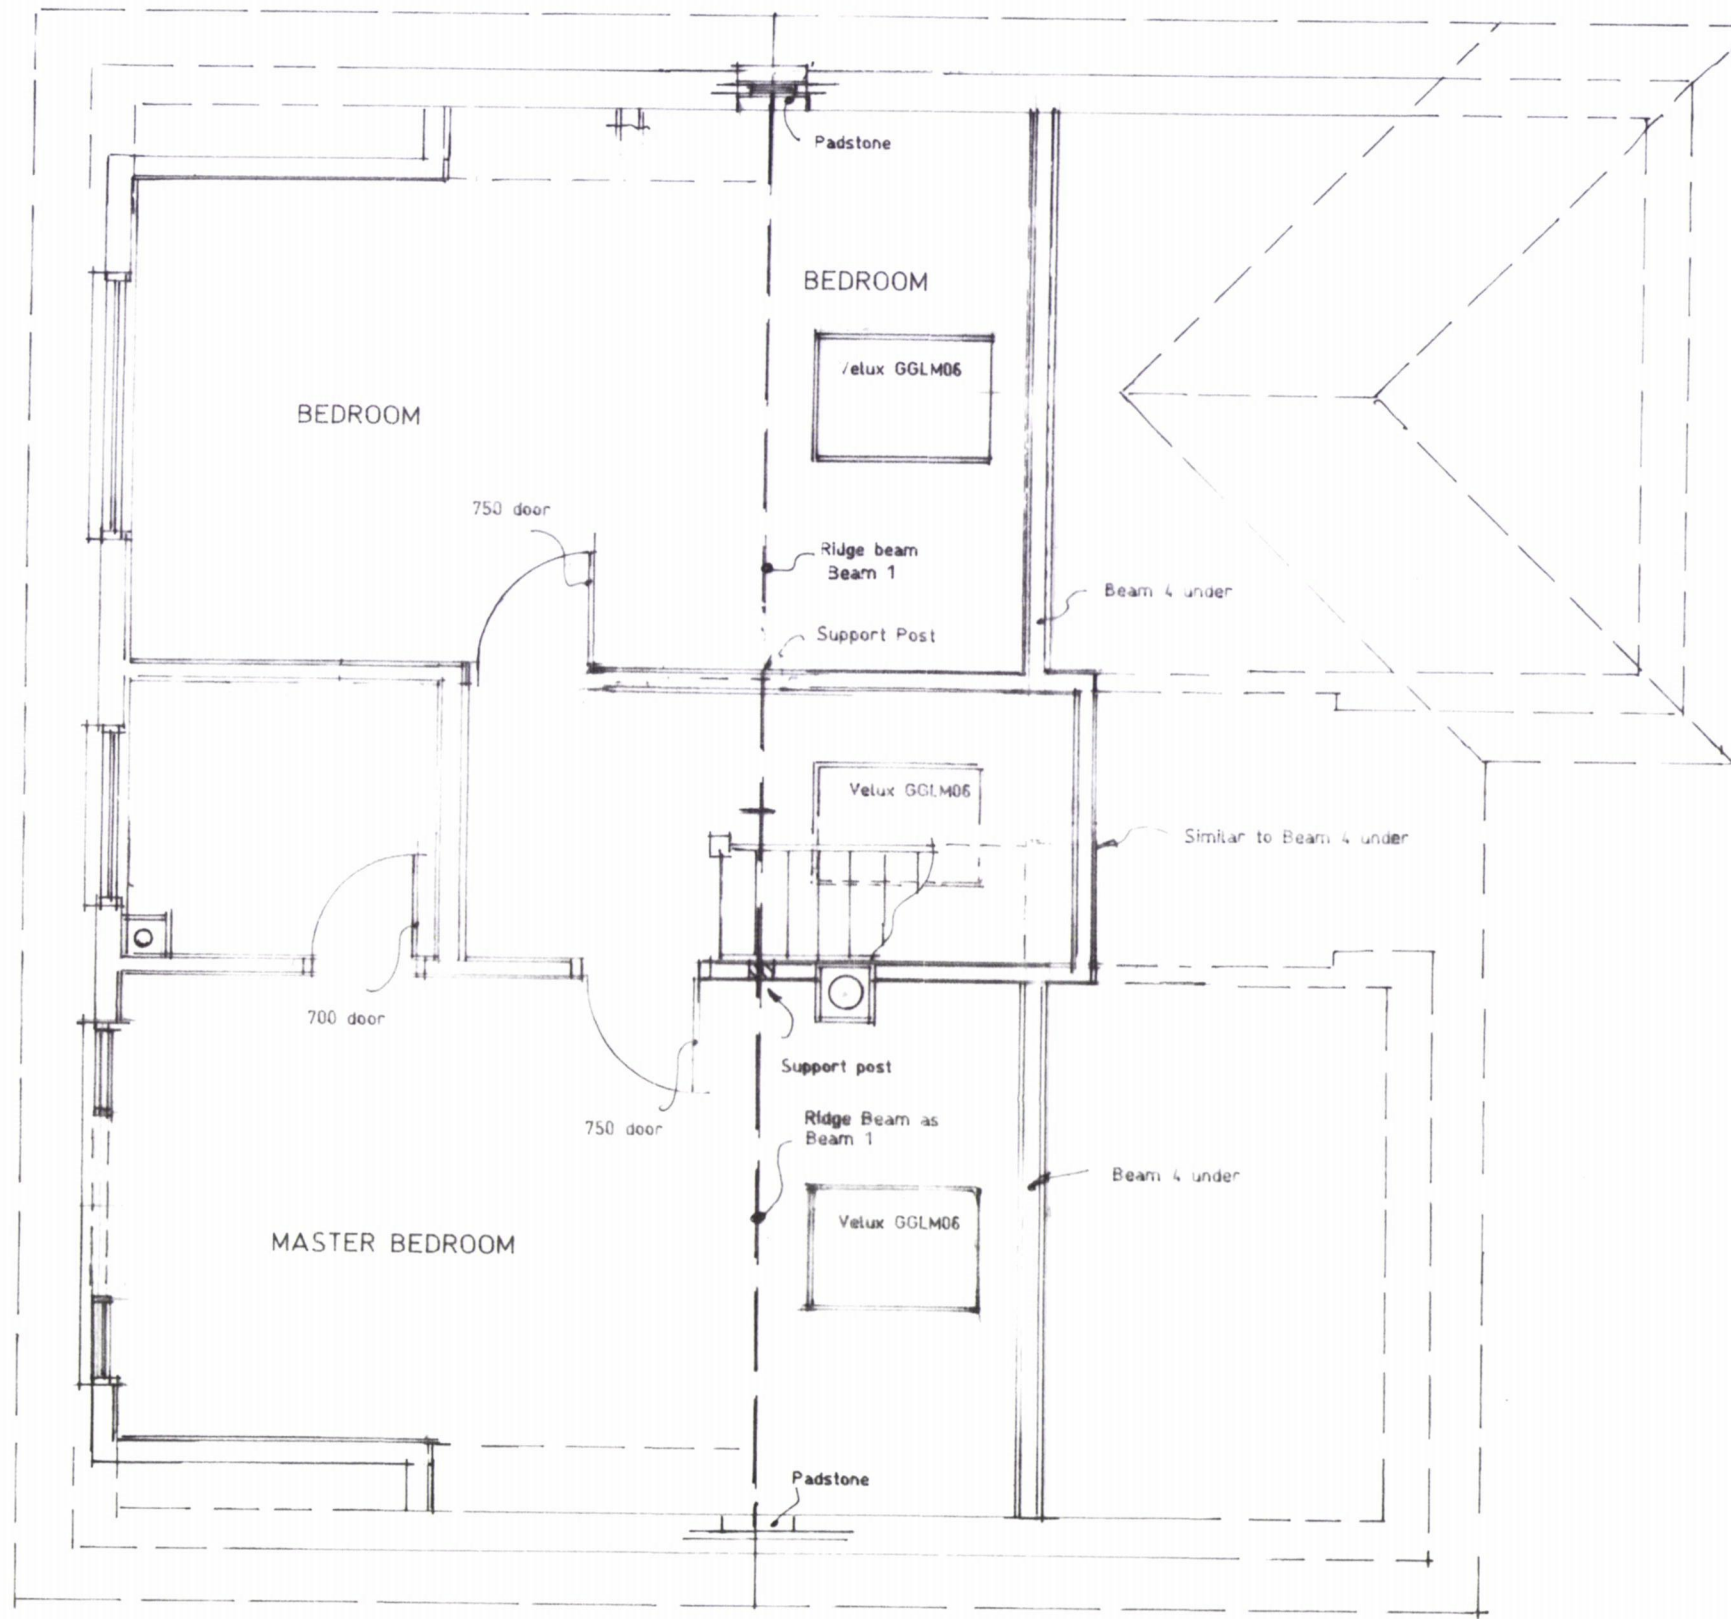

Proposed First Floor Layout

Bar scale 1:50 @ A3

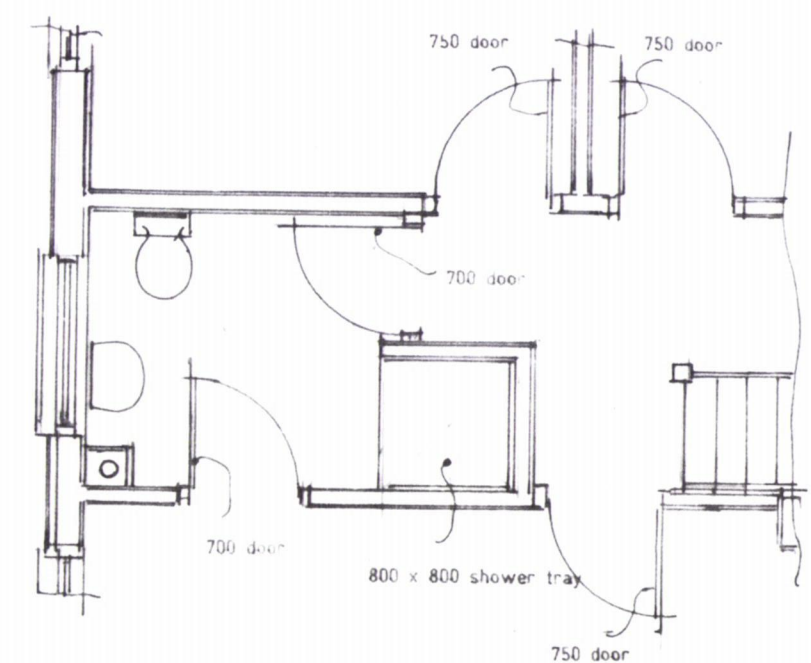

Alternative Jack & Jill En-Suite.

Proposed rooms in roof, single storey rear extension & internal alterations at 66 Tournurbury Lane, Hayling Island, Hants.	
Miss Eleanor Briggs	
Scale 1:50	Date April 2019
A3 Drawing Number	3
Revision	A/C