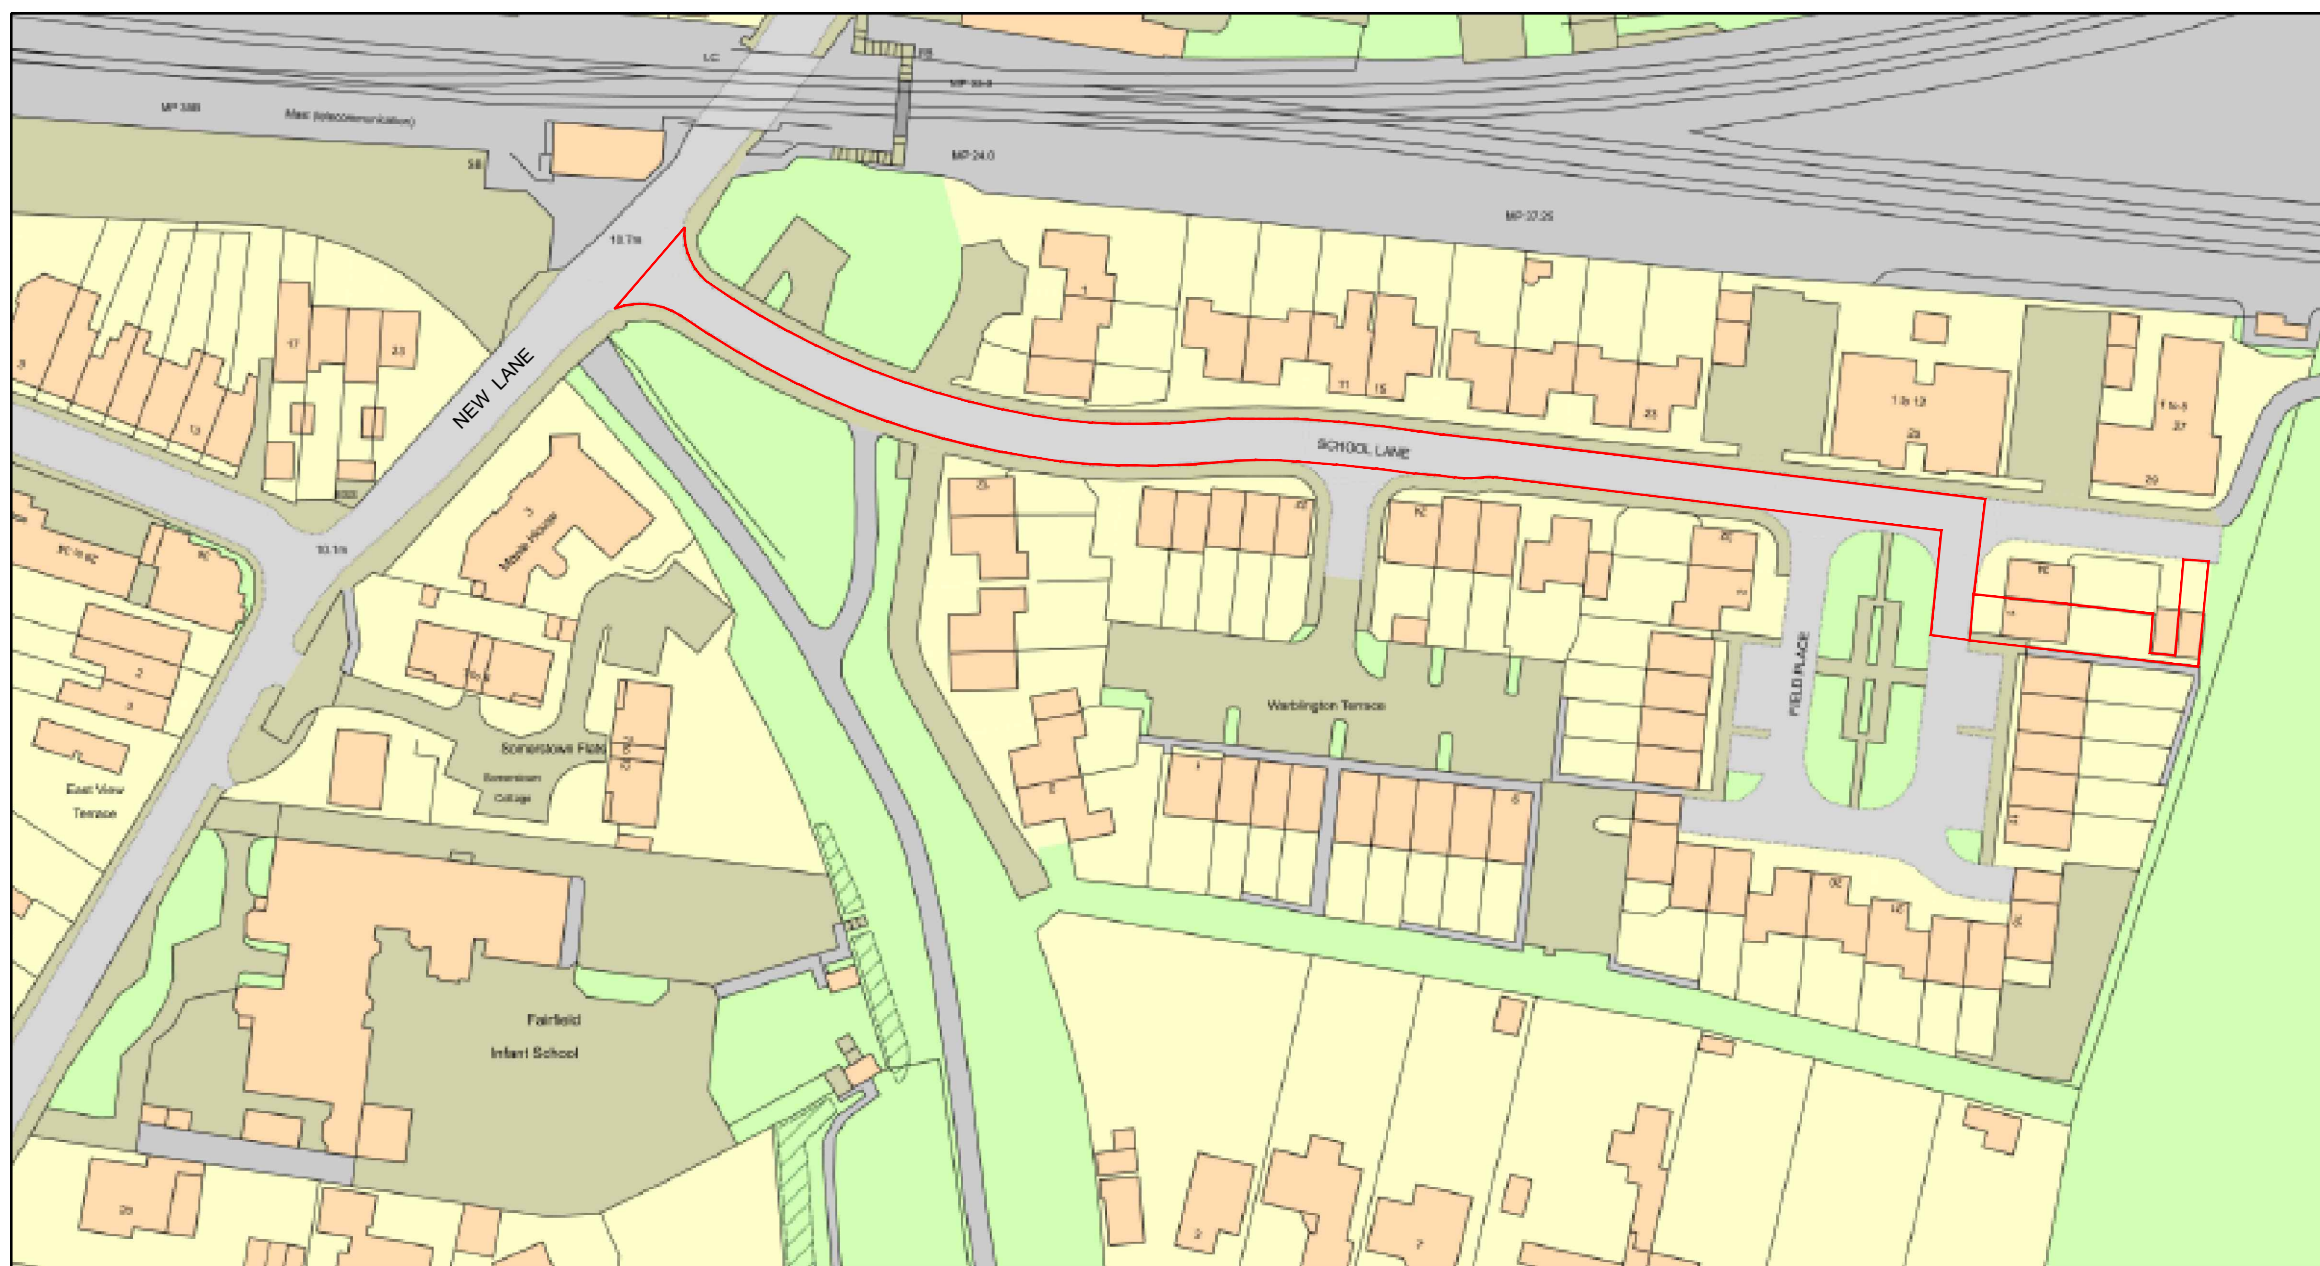


Plan Reference Number: TQRQM20058134314957
© Crown copyright and database rights 2019 OS 100042766

A 27.02.20 Drawing amended as per local authorities comments. KSL

Revisions
Project: 1 FIELD PLACE
HAVANT

Client:
Mr. & Mrs DONHOU

Drawing:
LOCATION PLAN

Scale: 1:500@A3 Date: 27.02.2020 Drawn by: KSL

Drawing No: CJ22.001 Rev: A



This drawing is the copyright of Clancy Design Services Ltd. No liability will be accepted for amendments by others to either the printed or digital format.

Drg. Status: FOR COMMENT

