


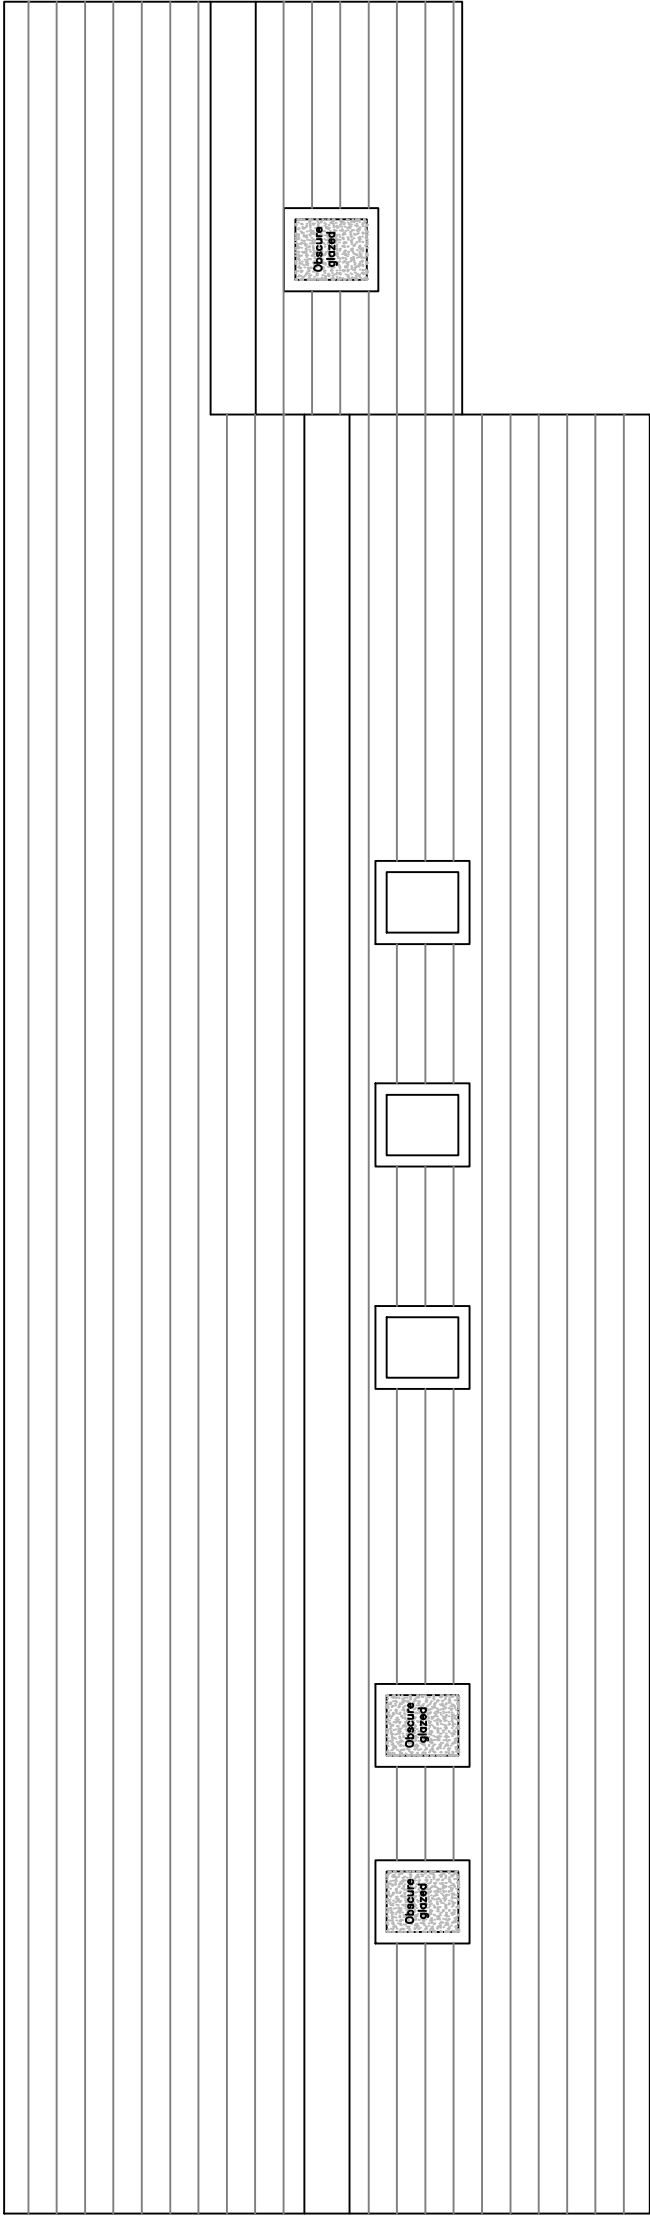

PROPOSED ROOF

Copyright is reserved by GBS Designs and is issued on the condition that it is not copied or disclosed by or to any unauthorised persons without prior consent in writing from GBS Designs.

All dimensions to be checked on site

All structural elements to be specified by a suitably qualified structural engineer.

REV	DESCRIPTION	DRAWN	DATE
-	Initial design	GBS	24.05.20

Drawing Ref	Drawing Title
61 STAKES 04	61 Stakes Hill Road
Scale at A1	Waterlooville
N/A	Hampshire
Date	PO7 7LD
24 MAY 2020	
Drawn by	
GBS	

CAD - ARCHITECTURE - DESIGN

6 Shillinglee Waterlooville
Hampshire PO7 5RW
Tel 023 9225 8315
www.gbsimages.co.uk