



SOUTH

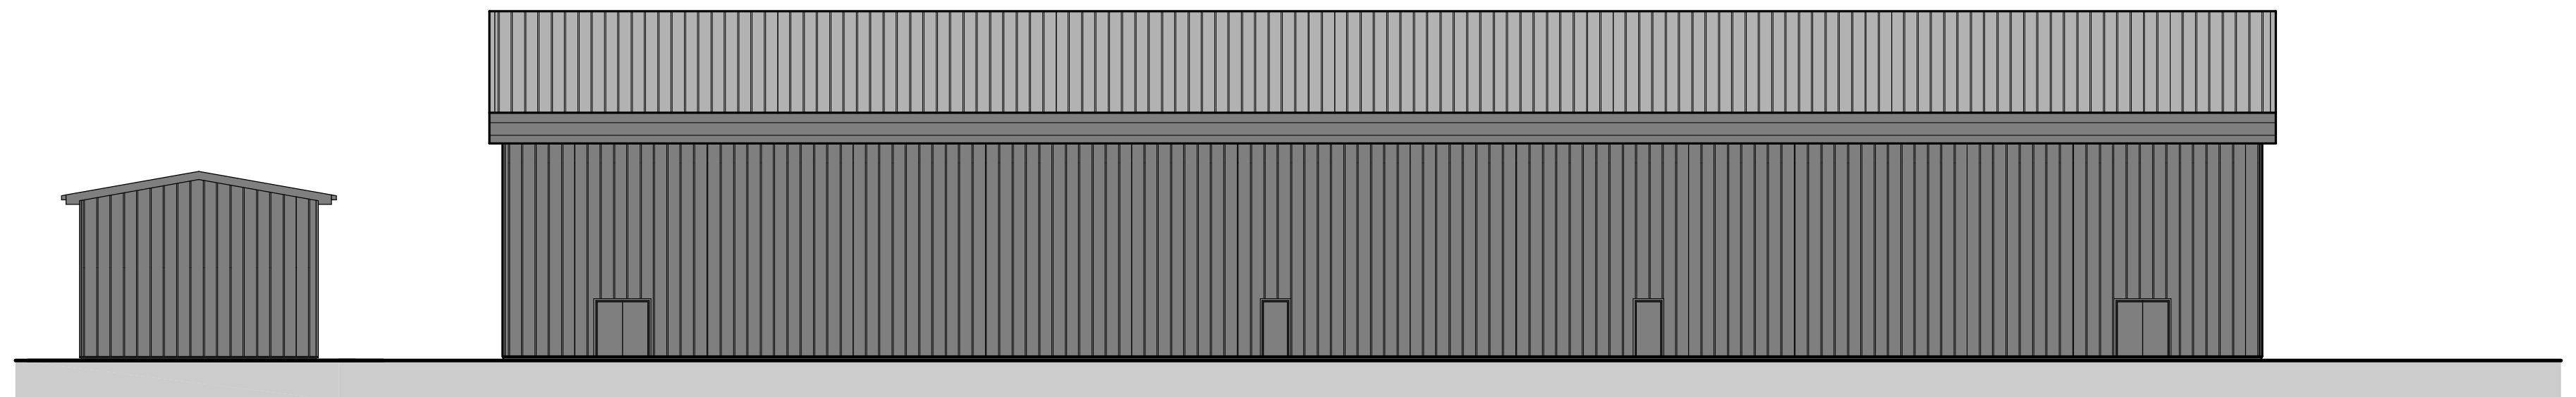

NORTH



EAST

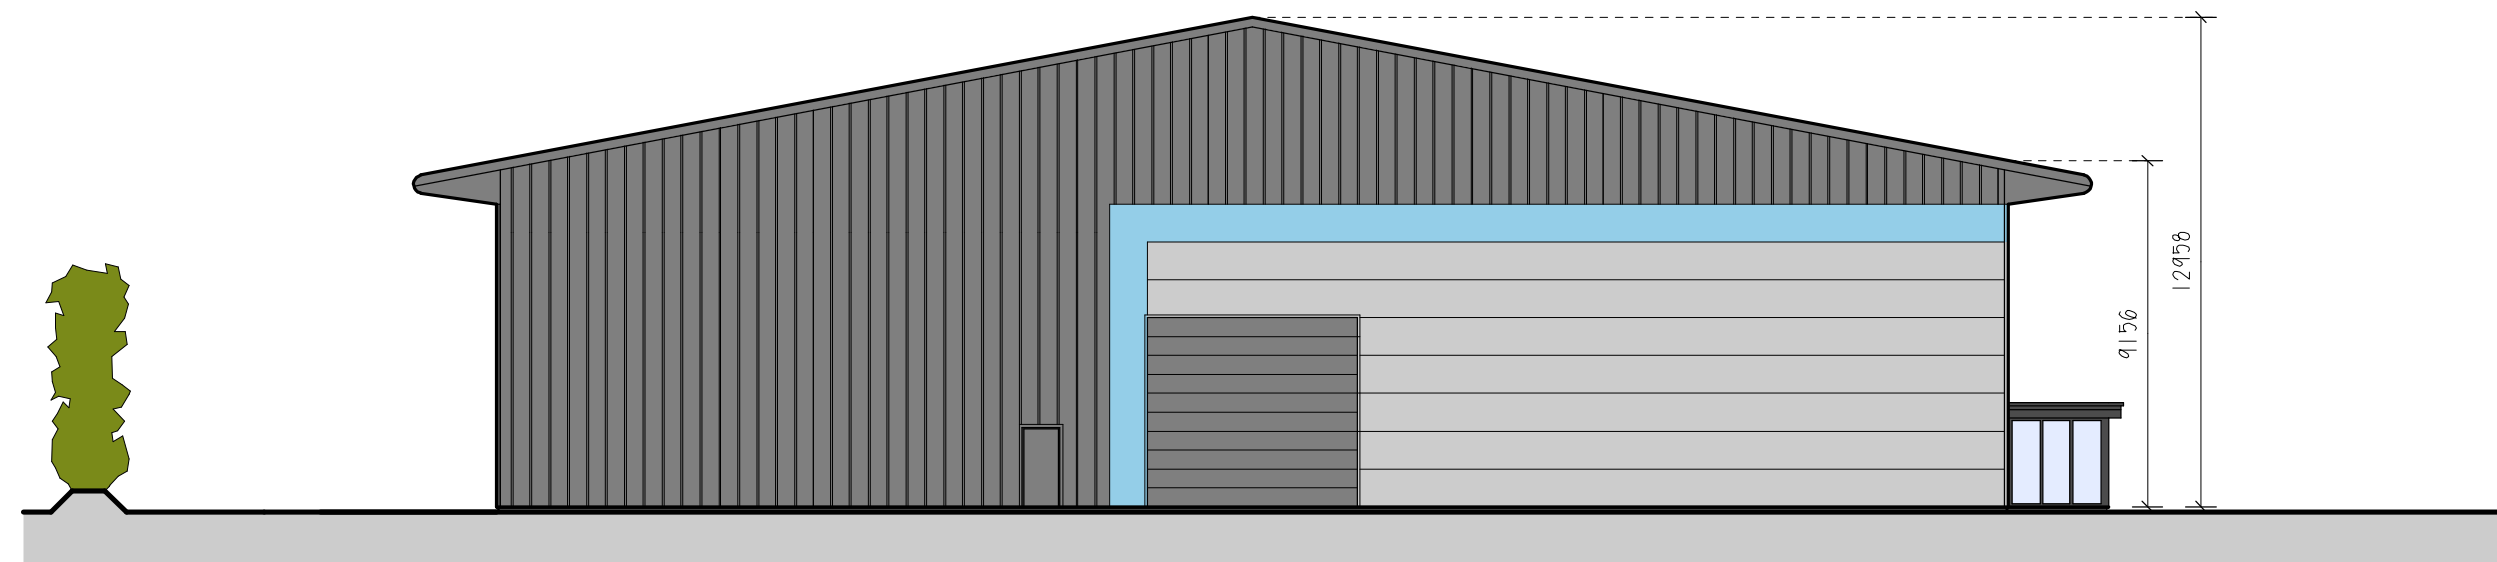

WEST

FACING MATERIALS

ROOF - TRAPEZOIDAL PROFILE PLASTISOL COATED STEEL COMPOSITE PANEL - COLOUR, GULL GREY RAL 240 80 05 B5 18817

VERTICAL CLADDING - TRAPEZOIDAL PROFILE PLASTISOL COATED STEEL COMPOSITE PANEL - COLOUR, ZEUS
PLASTISOL COATED STEEL COMPOSITE PANEL (FLAT) - COLOUR, SIRUS RAL 9006
HORIZONTAL / VERTICAL BAND - COLOUR, AQUARIUS

ACCESS DOORS, EMERGENCY EXIT AND PERSONNEL DOORS - COLOUR, ZEUS

WINDOW & ENTRANCE LOBBY FRAMES - COLOUR, ZEUS

PROPOSED NEW BUILDING FOR

AHMARRA

PLOT 2, HARTS FARM WAY,

HAVANT, PO9 1FA

PROPOSED ELEVATIONS

DATE MAY 2019


DRG NO.

SCALE 1:200

PAPER SIZE A2

DRN BY SP

1910.02B

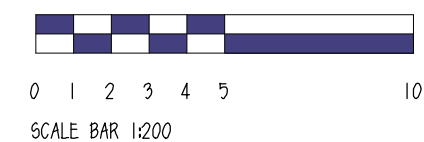

REVISIONS
B 20/04/2020 AMENDED
TO WOODCHIP BUILDING
ADDED.

