
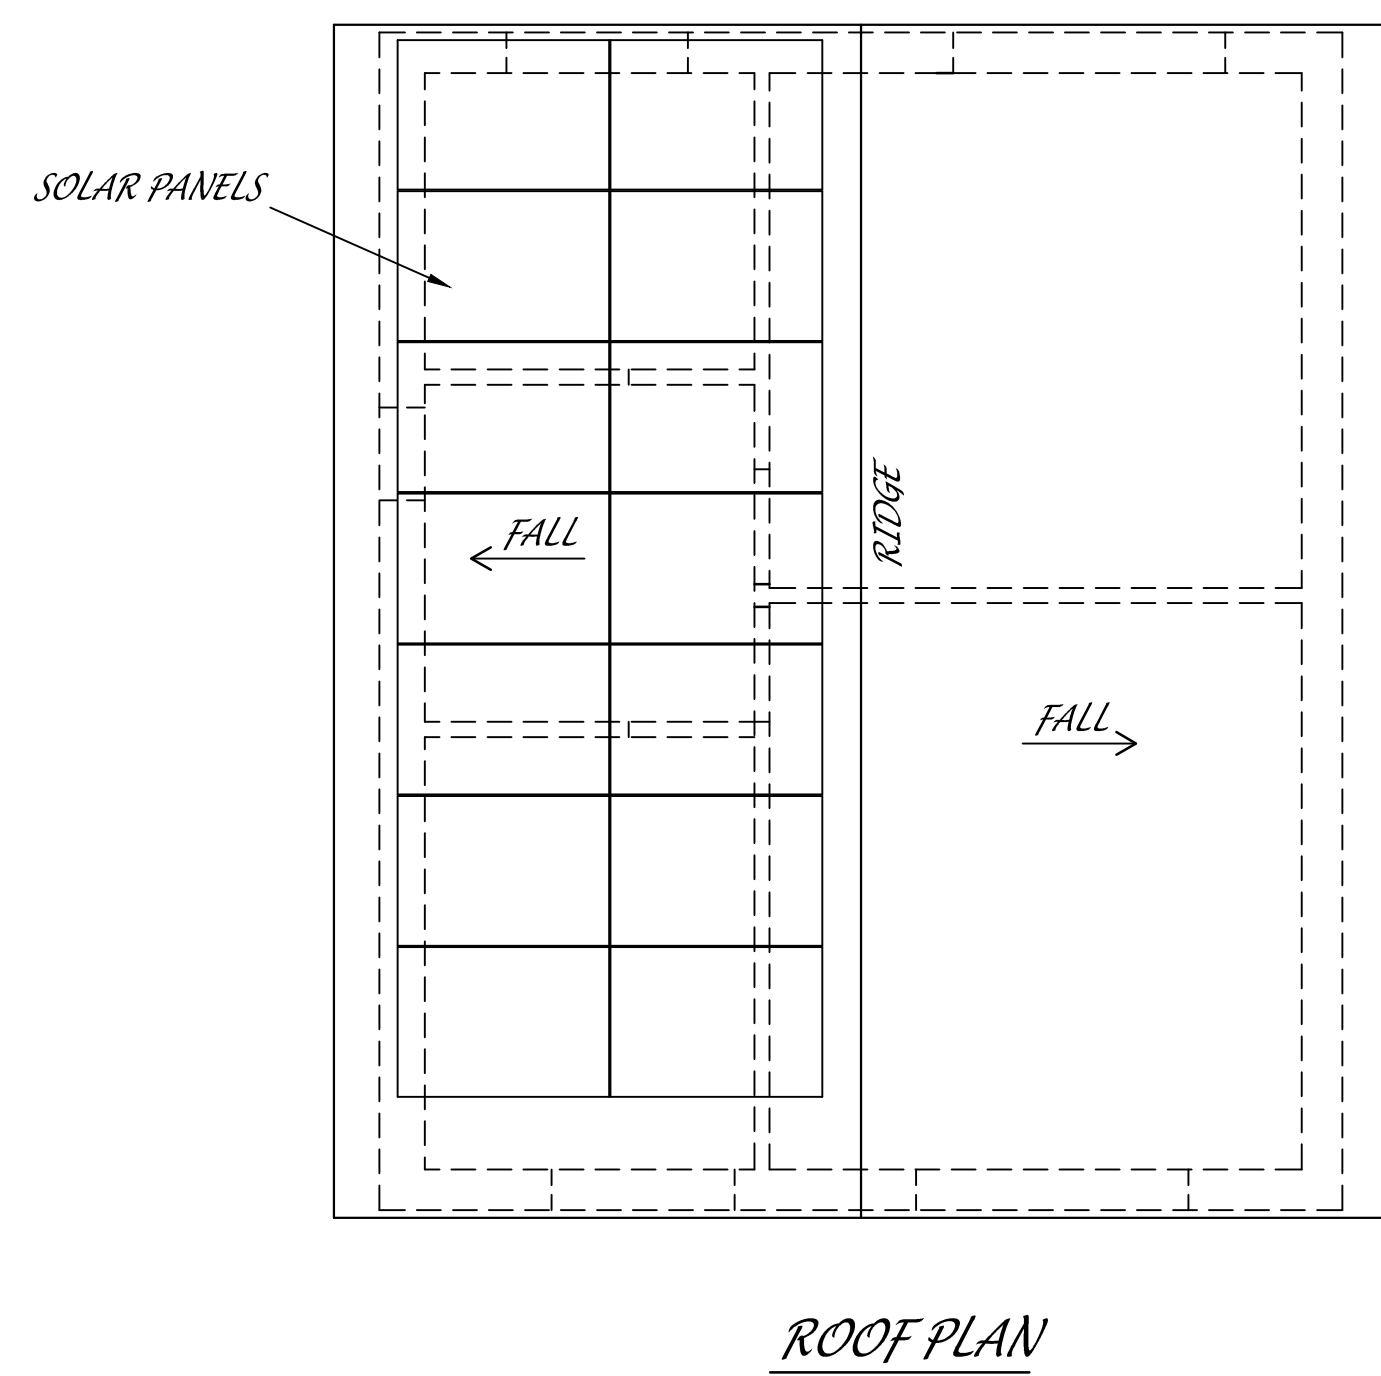
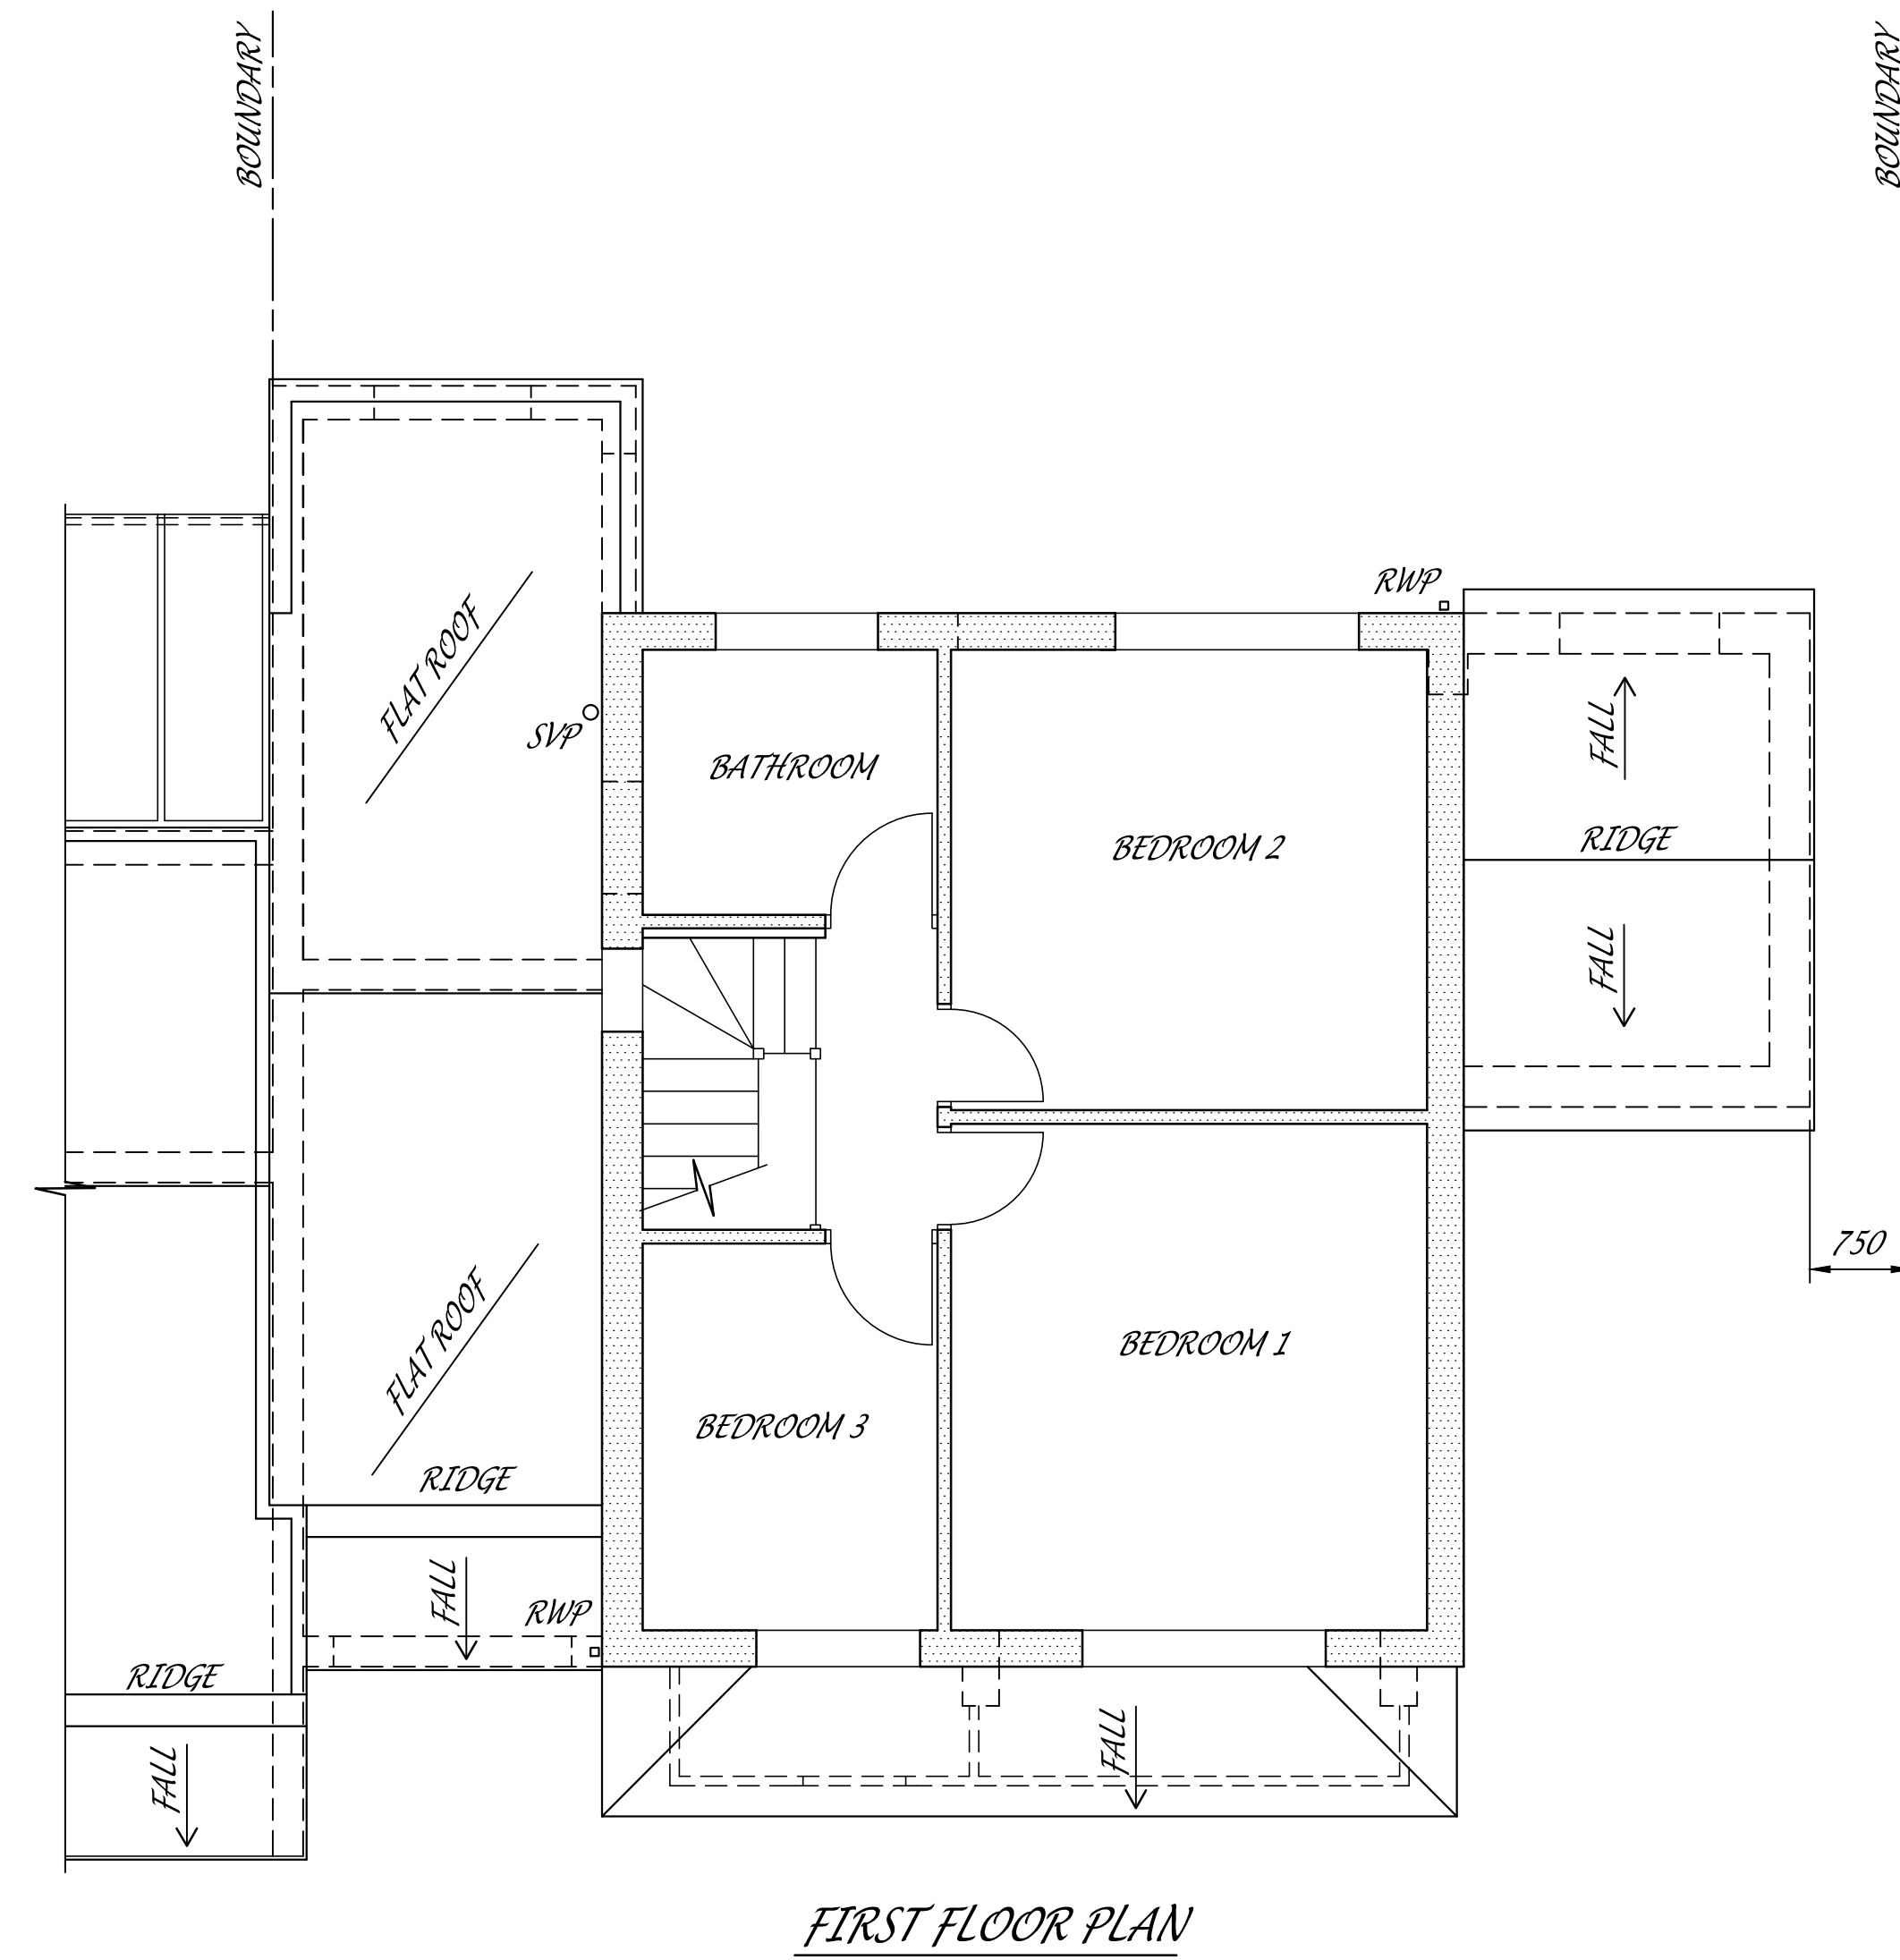


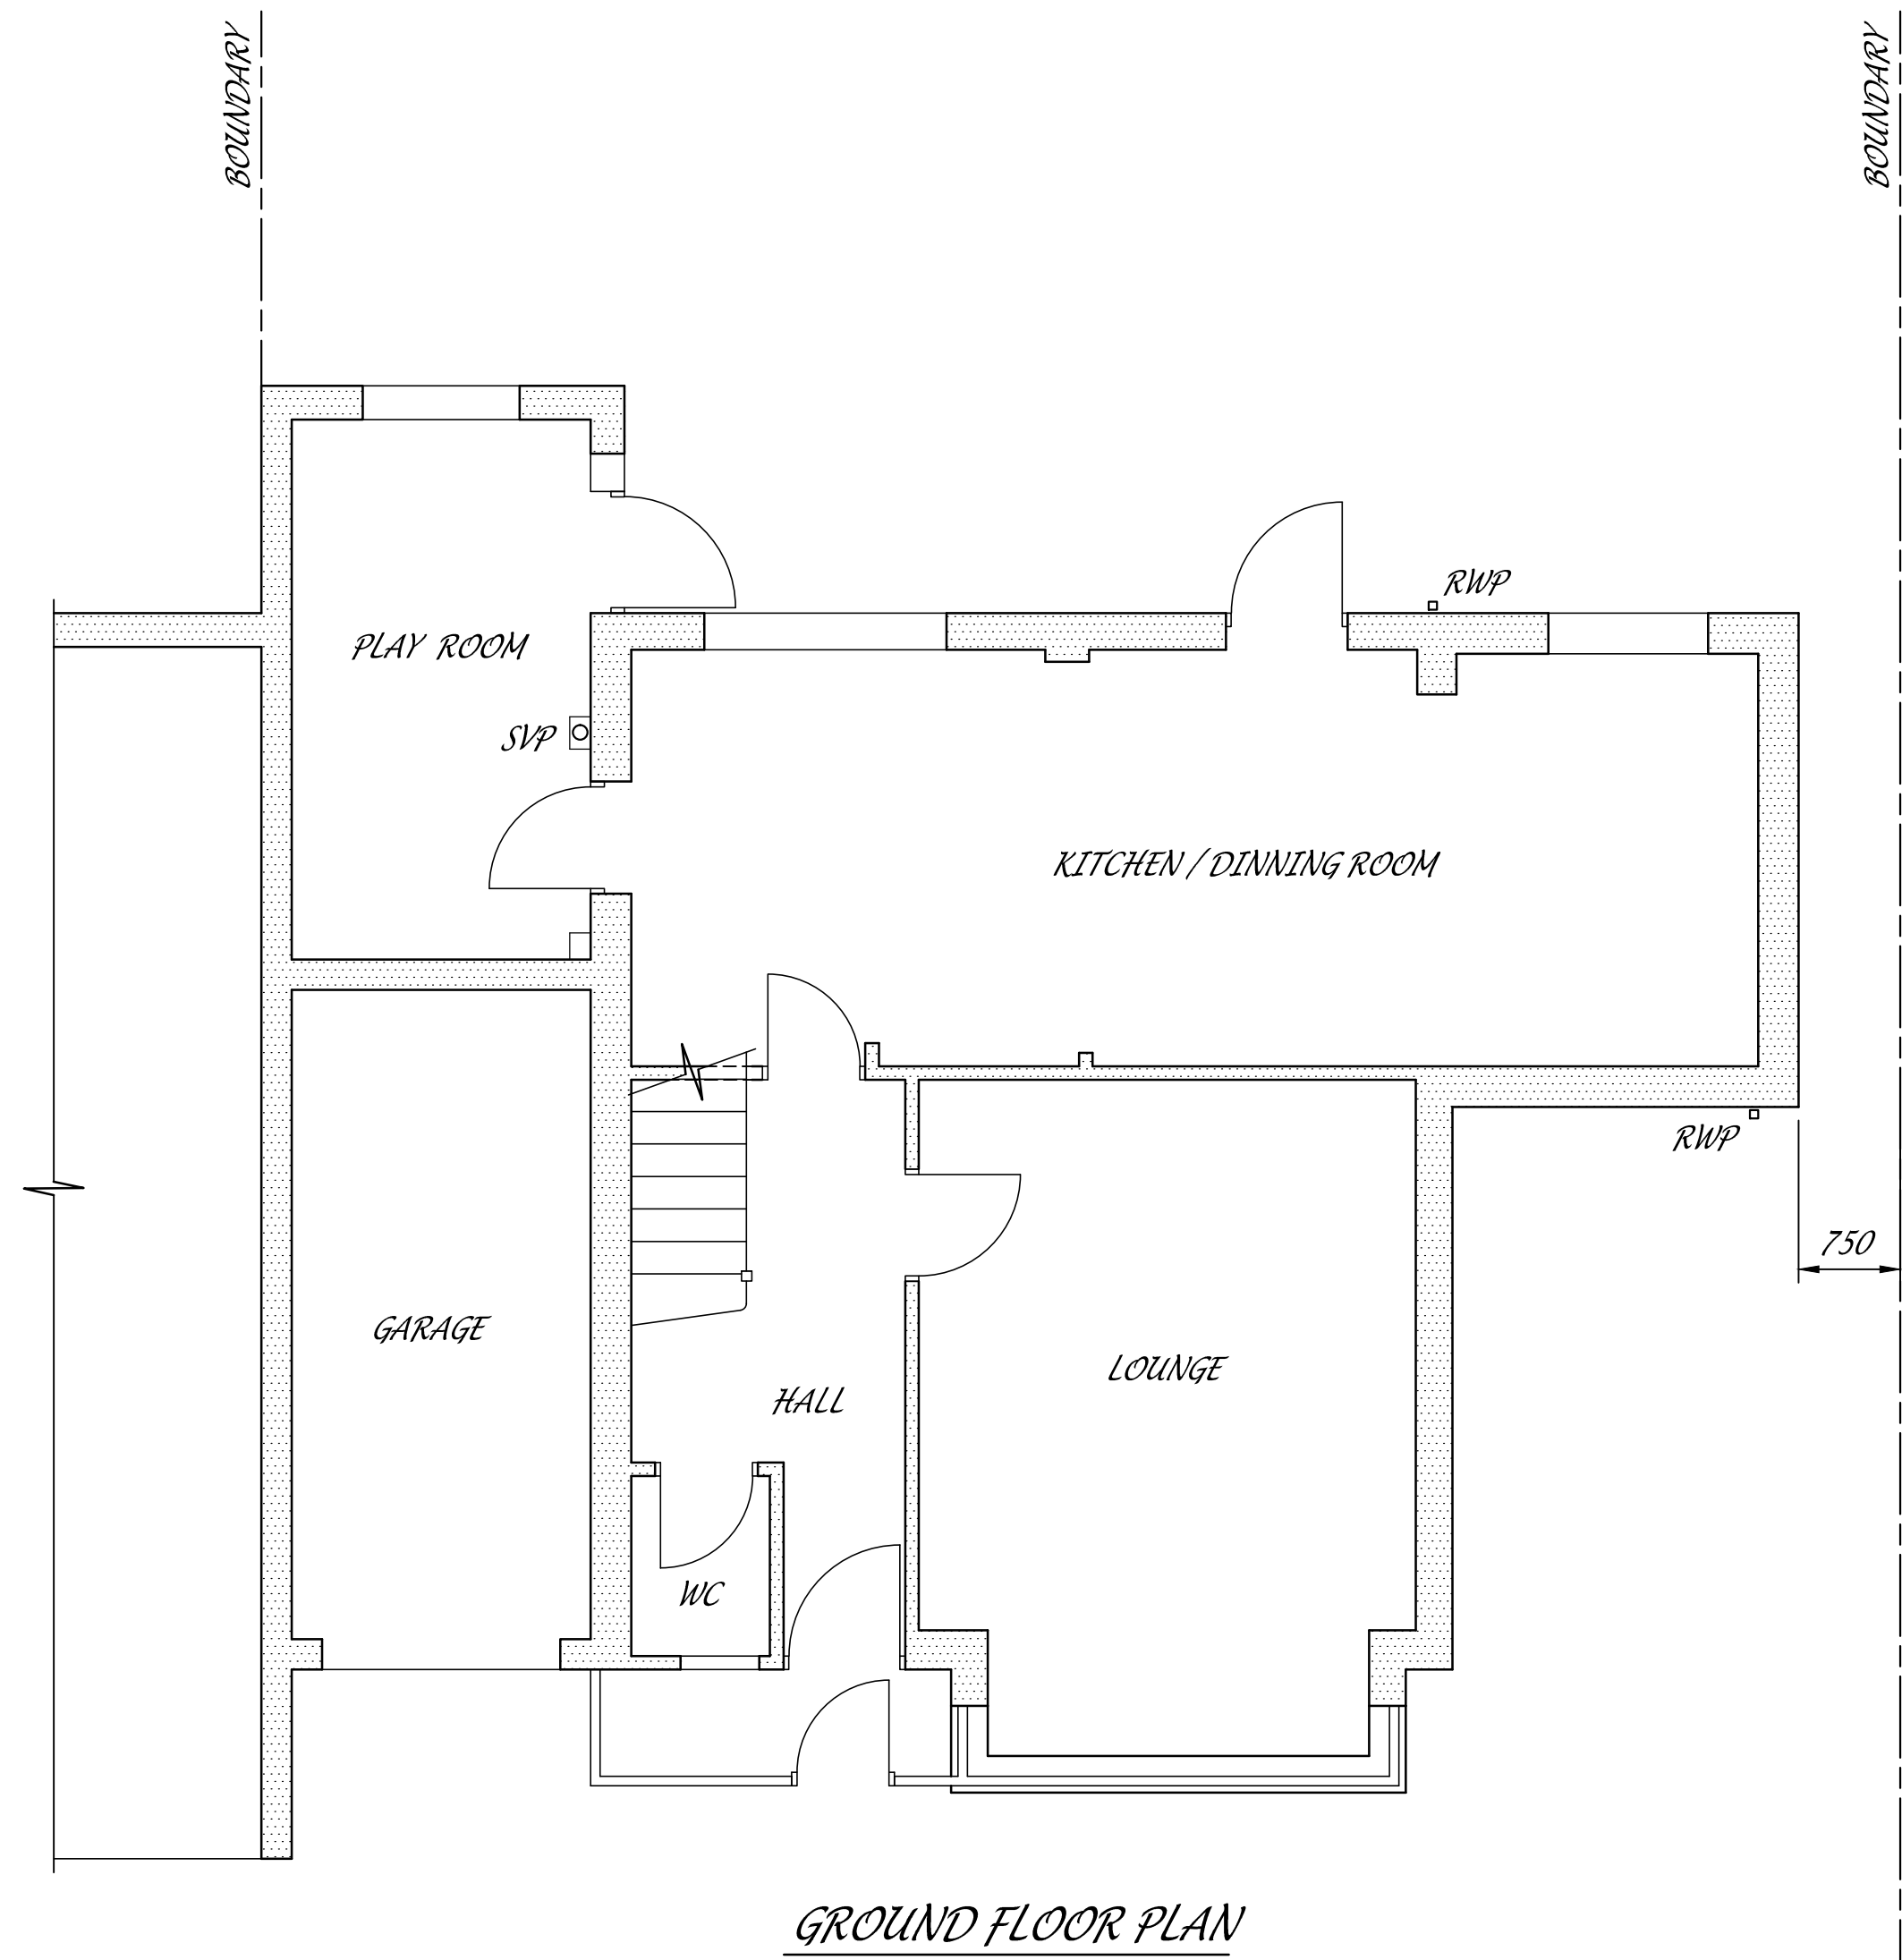

ISSUED FOR PLANNING

rev.	date	revision	
job title			
PROPOSED ALTERATIONS TO 16 KENDAL CLOSE, COMPLAIN, HAMPSHIRE, PO8 8ET			
drawing title			
EXISTING PLANS			
job no.		drawing no.	rev.
990		990/101	
do not scale this drawing			
scale	date	drawn	checked
1:50 @ A1	JAN. '20	IS	