



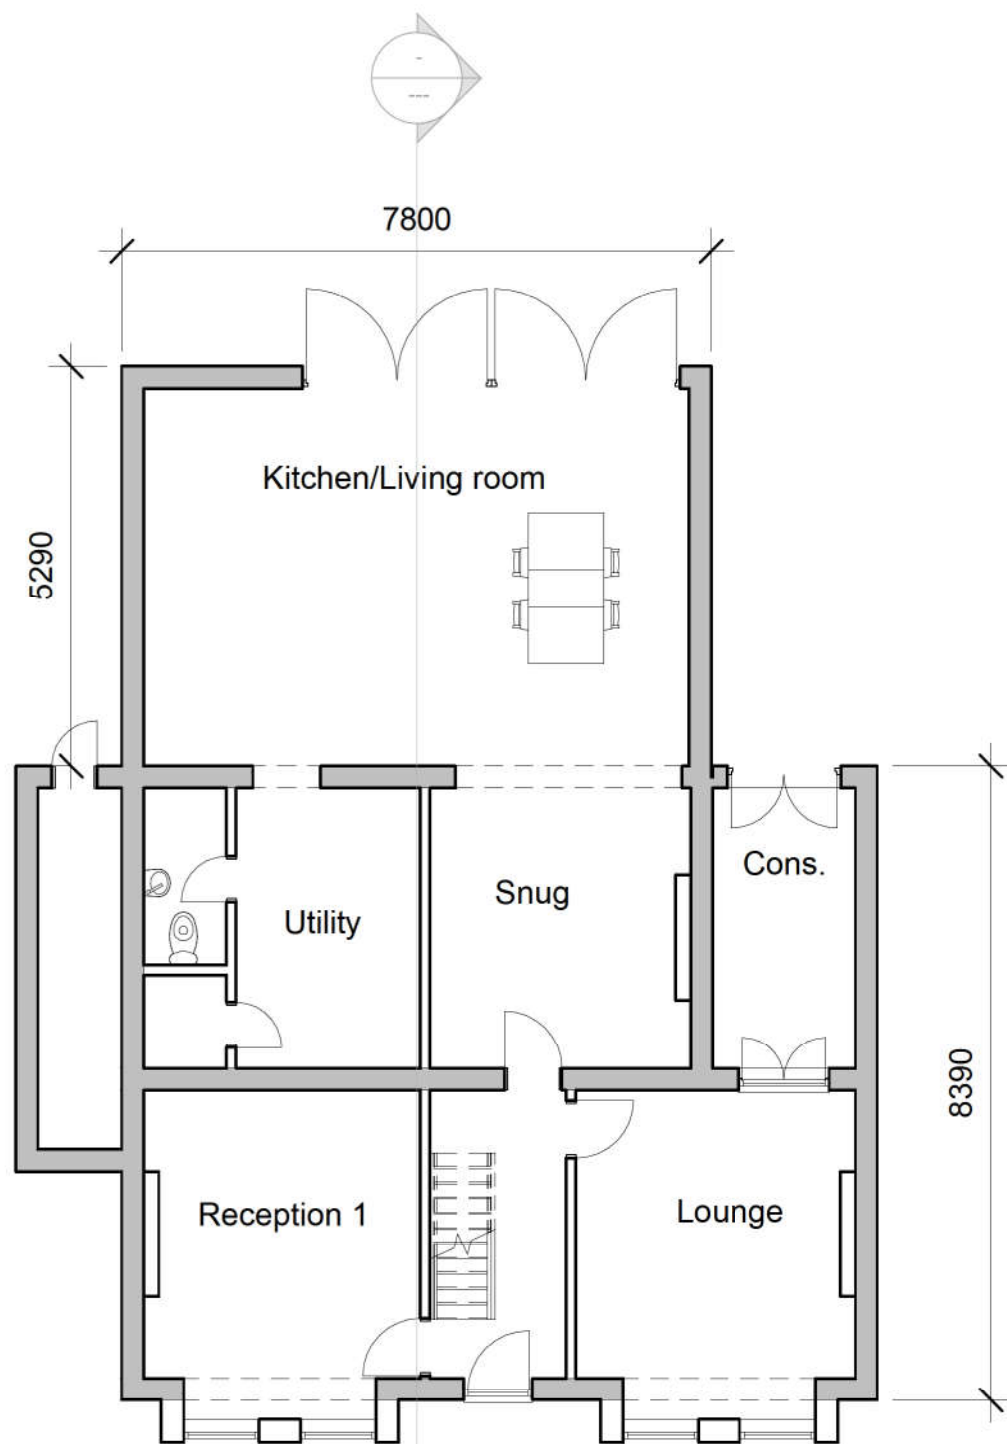

PG Ground Floor
1 : 100

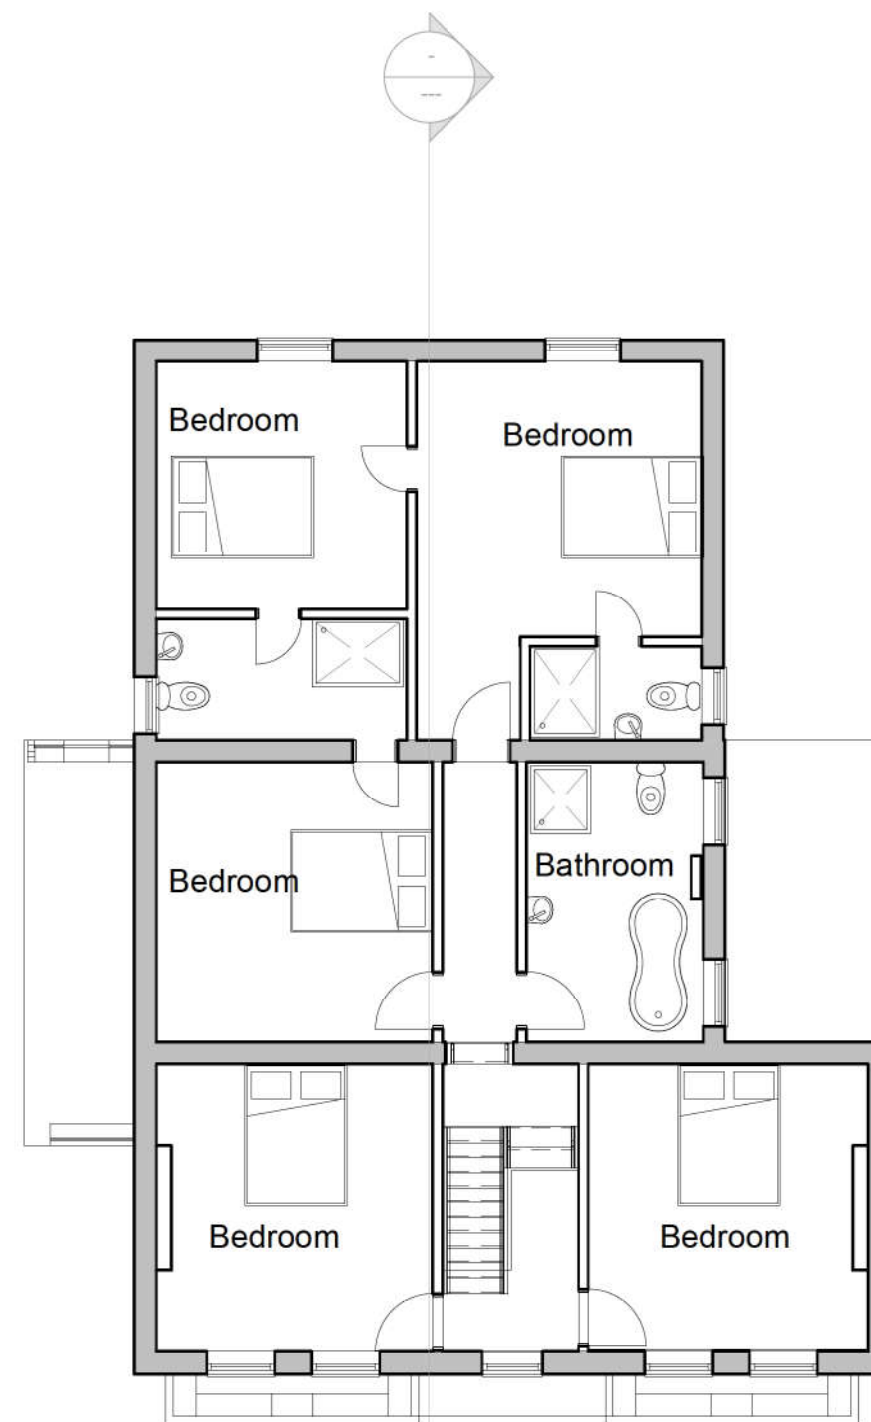

PF First Floor
1 : 100

