




PHYSICAL SCALE IN METERS @ 1:1250

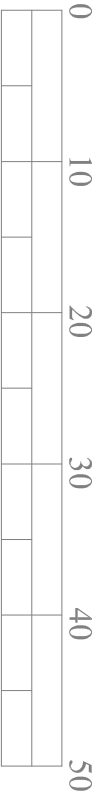

PHYSICAL SCALE IN METERS @ 1:500

NOTES:
This drawing has been produced solely for PLANNING/DESIGN.
Do not Scale from this Drawing except for planning purposes.
Any drainage shown is presumed and to be checked on site before commencement of works.
This drawing is the copyright of MF Designs Ltd.



Produced on 04 February 2020 from the Ordnance Survey National Geographic Database and incorporating surveyed revision available at this date.
This map shows the area bounded by 468146,111808 468146,111908 468246,111908 468246,111808
Reproduction in whole or part is prohibited without the prior permission of Ordnance Survey.
Crown copyright 2020. Supplied by copla ltd trading as UKPlanningMaps.com a licensed Ordnance Survey partner (100054135).
Data licenced for 1 year, expiring 04 February 2021. Unique plan reference VIC/4E3373/576855

Location



Block

REPLACEMENT REAR EXTENSION - 27 Hobby Close, Weacock Waterlooville. PO8 9AY



mf designs ltd

Chartered Architects



36 Grove Road • Havant • Hampshire • PO9 1AR
Director: Martin Farrer RIBA • Co Registration No.4507379

U/f 02392 470967
e admin@mfdesigns.org.uk

Date: Feb 2020
Scale: 1:1250/500

Job No: 3237
Dwg No: P_02