


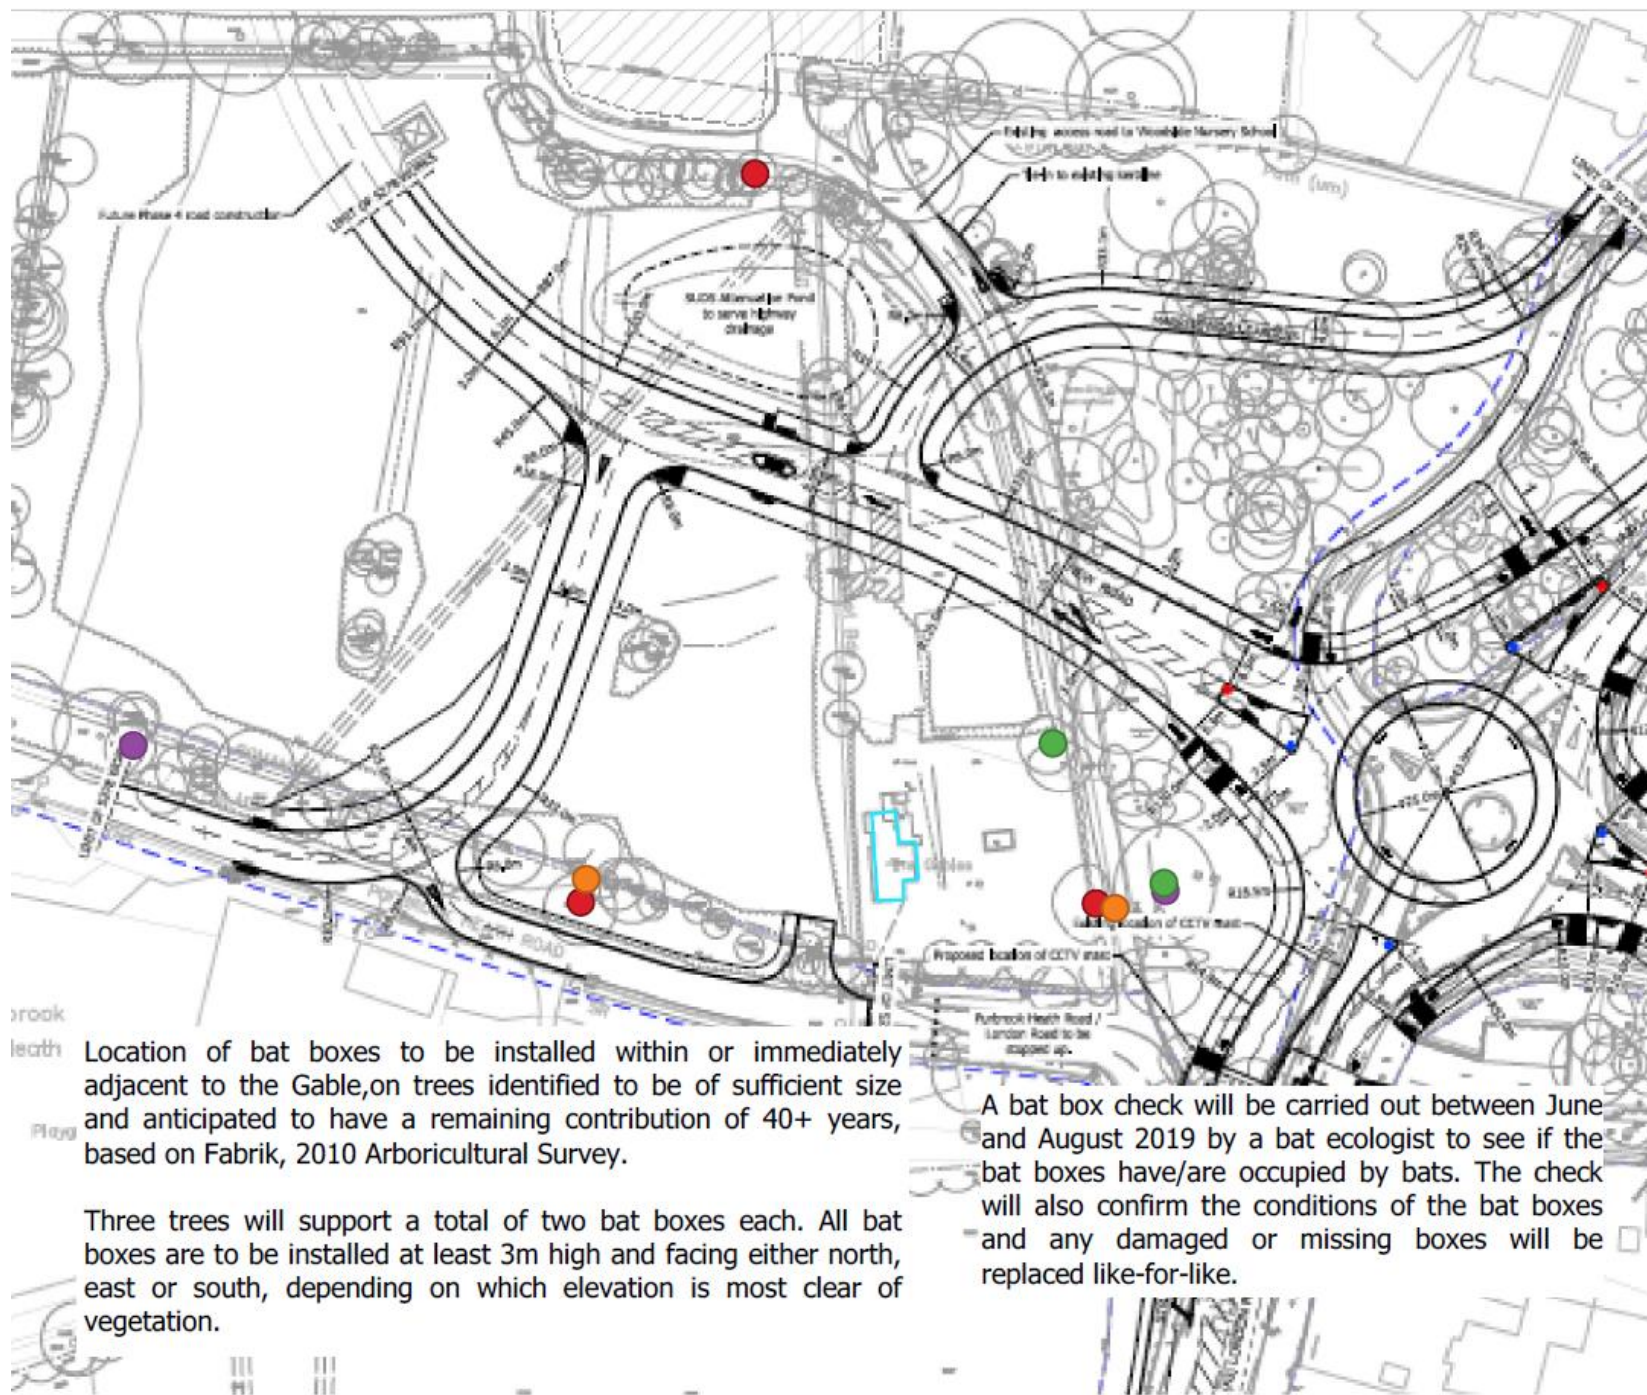

— The Gable Property - supervised demolition ● Bark Bat Box ● Schwegler 2F Bat Box ● Schwegler 2FN Bat Box ● Schwegler 1FF Bat Box Junction plans	
Figure E4: Monitoring, management and maintenance plan Project: The Gable, Berewood Date 28/11/19 Drawn by Sophie Lancaster QGIS	
LINDSAY CARRINGTON ECOLOGICAL SERVICES	

Location of bat boxes to be installed within or immediately adjacent to the Gable, on trees identified to be of sufficient size and anticipated to have a remaining contribution of 40+ years, based on Fabrik, 2010 Arboricultural Survey.

Three trees will support a total of two bat boxes each. All bat boxes are to be installed at least 3m high and facing either north, east or south, depending on which elevation is most clear of vegetation.

A bat box check will be carried out between June and August 2019 by a bat ecologist to see if the bat boxes have/are occupied by bats. The check will also confirm the conditions of the bat boxes and any damaged or missing boxes will be replaced like-for-like.