

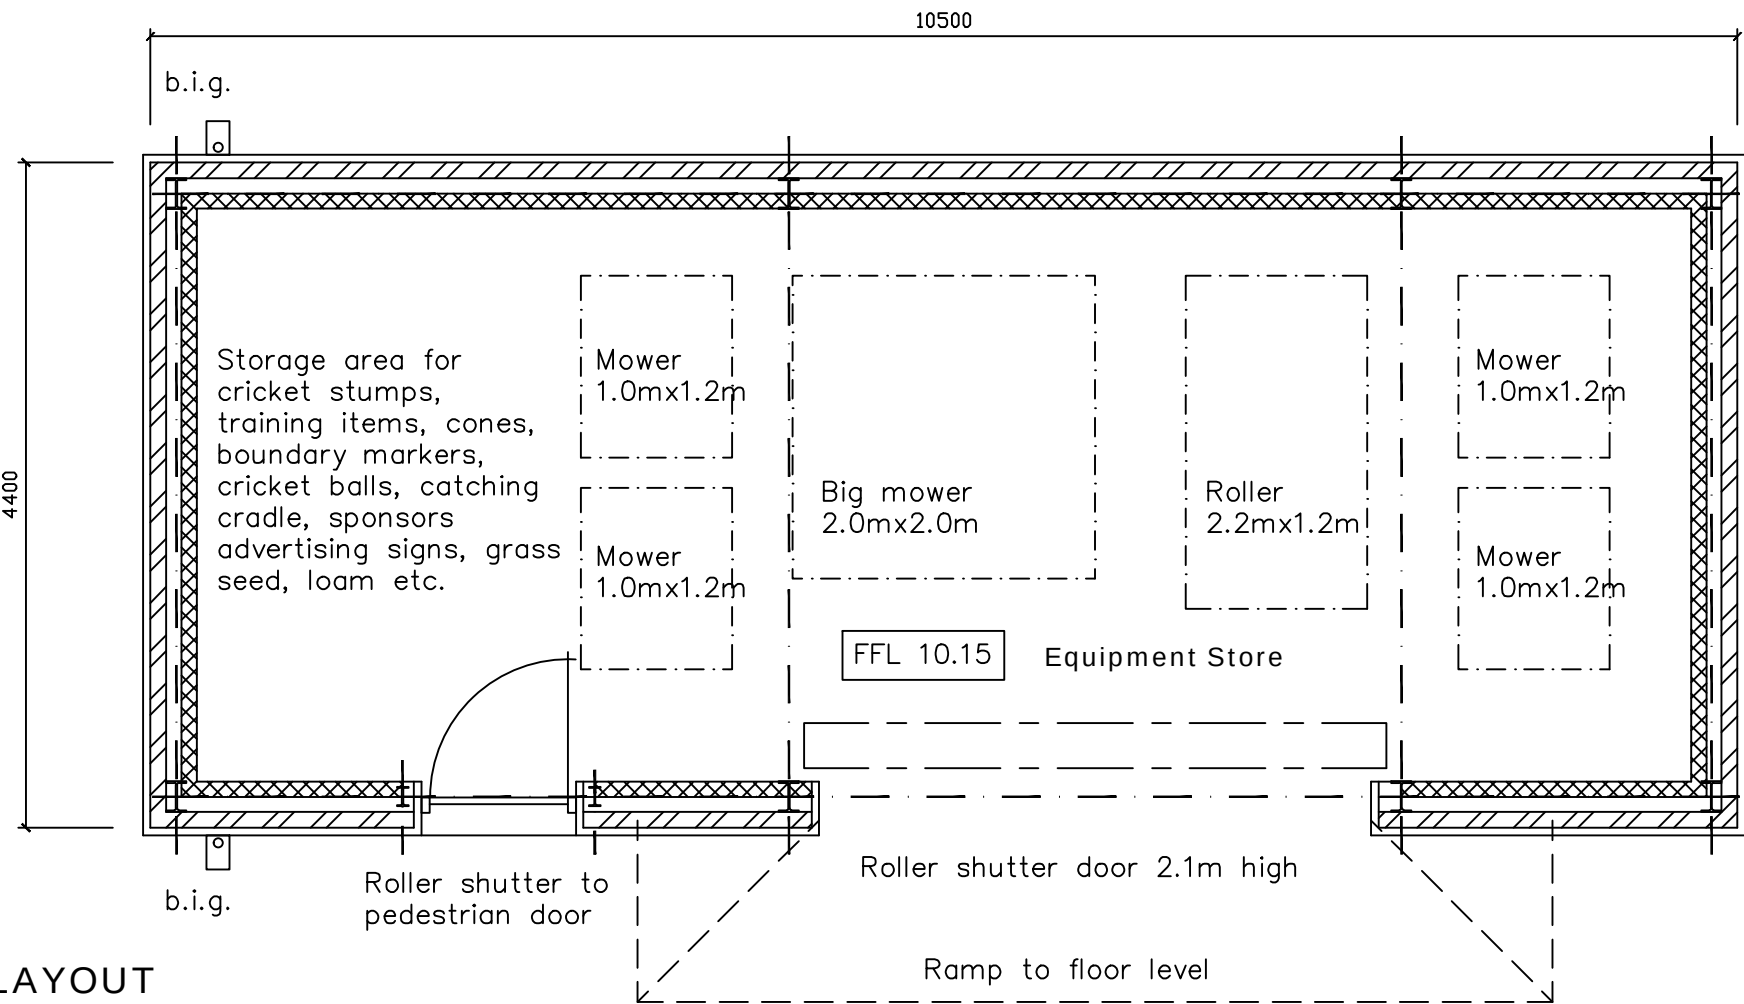
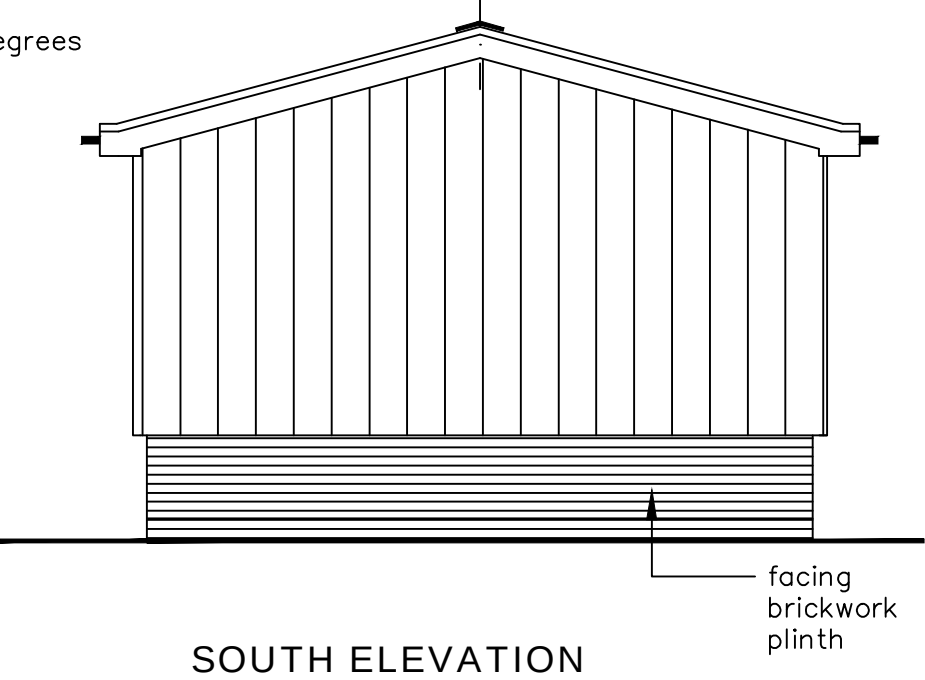
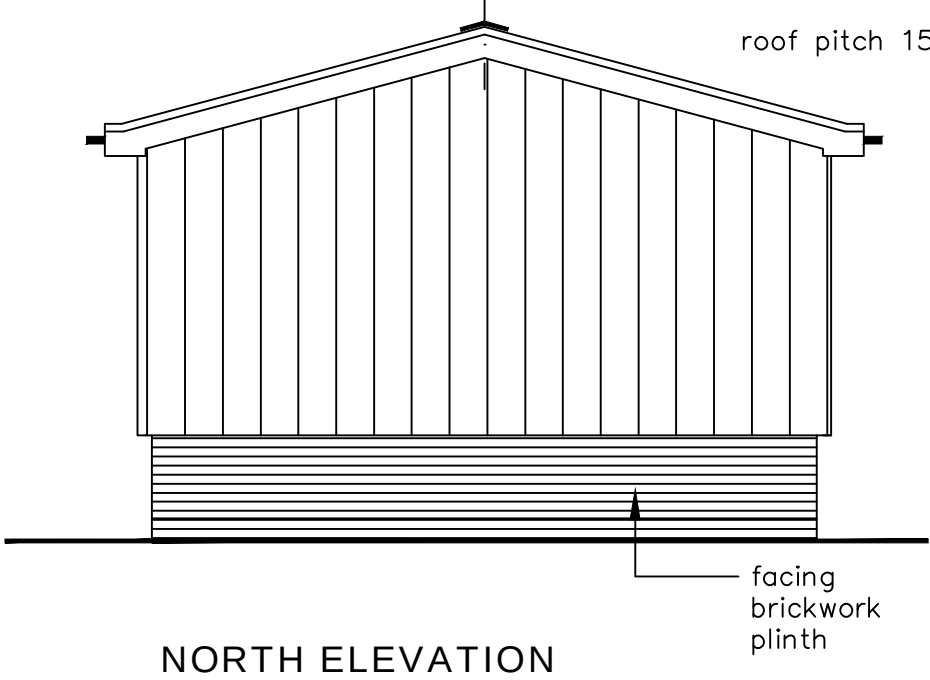


PROPOSED ELEVATIONS
SCALE 1:50

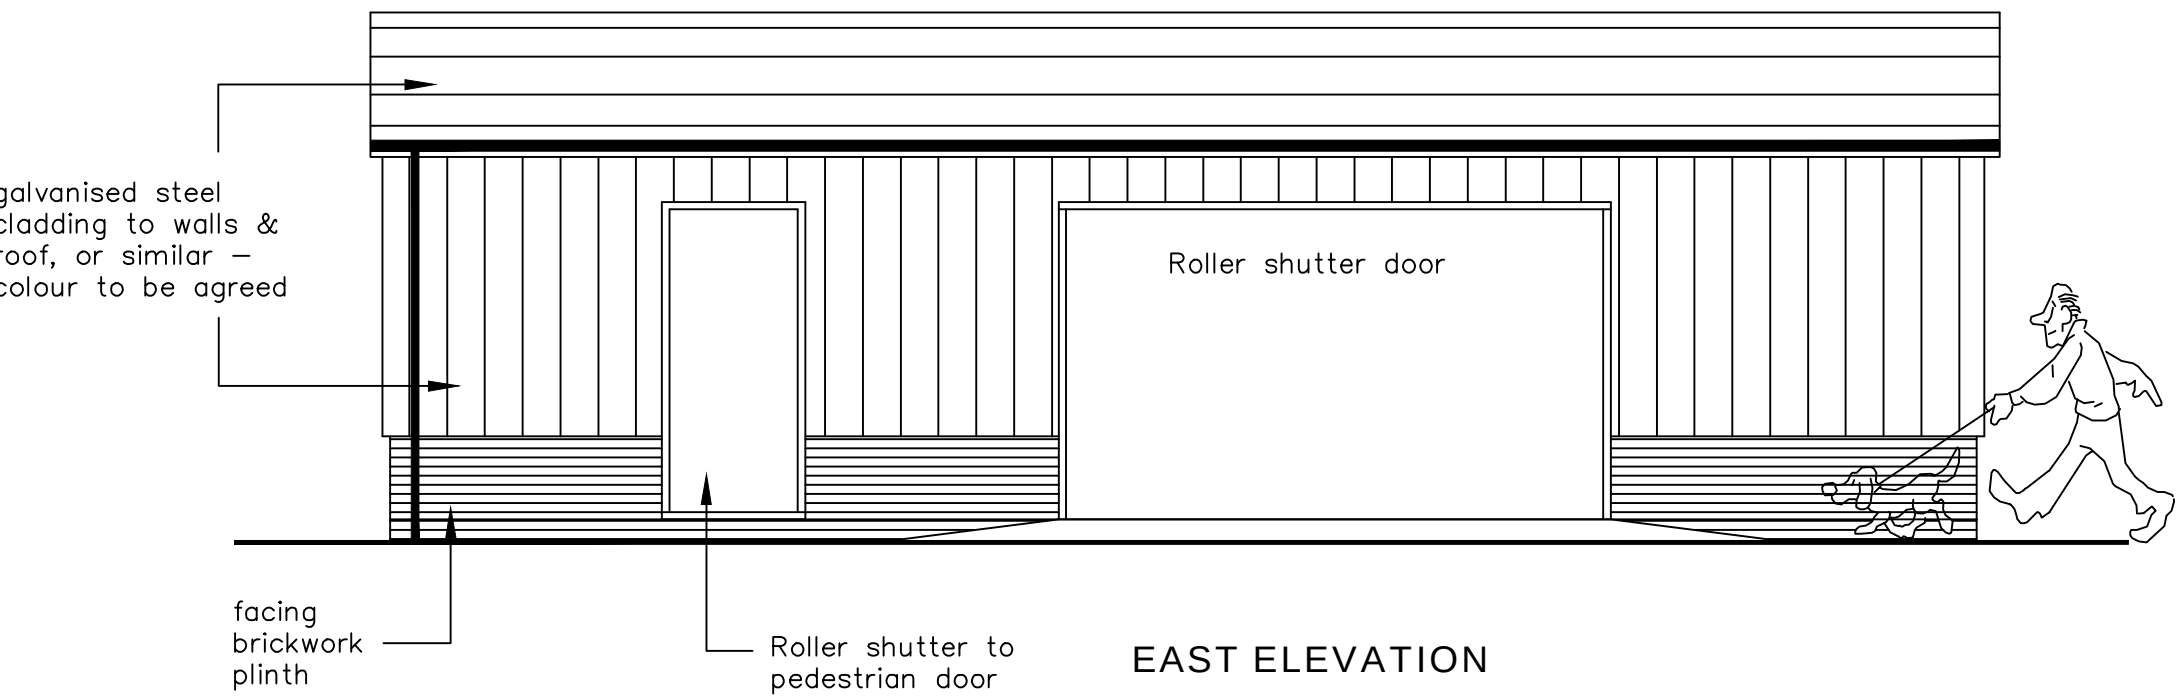

FLOOR LAYOUT
SCALE 1:50

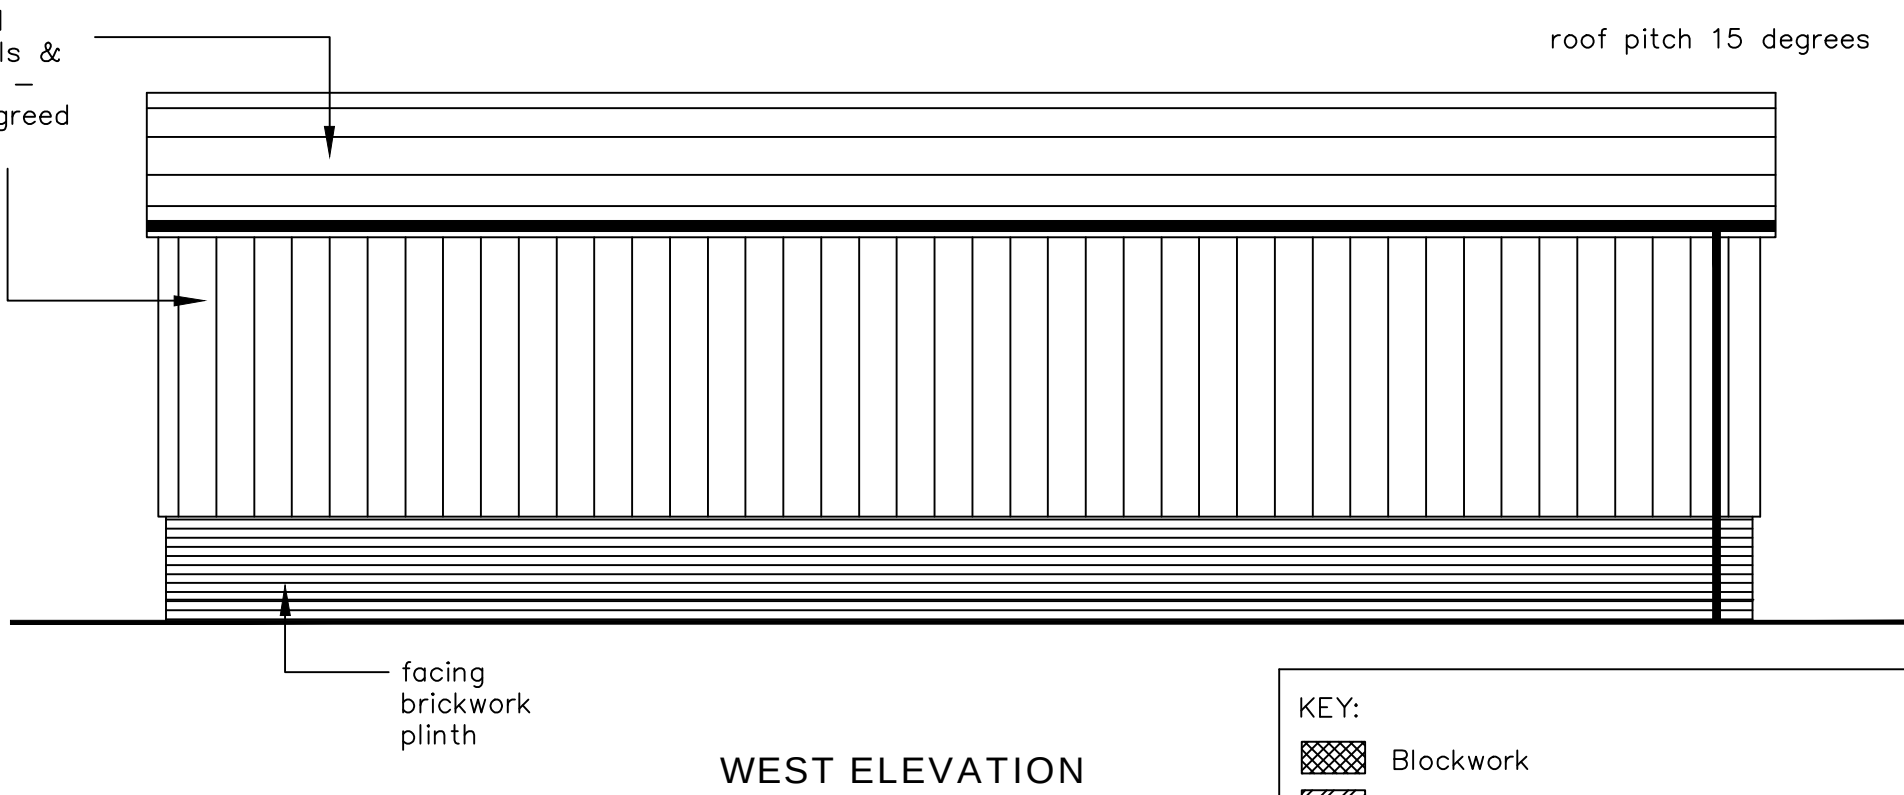

GENERAL NOTES

Steel portal framed building with galvanised sheeting rails / cladding - to be dark green in colour
Concealed guttering detail

Concrete floor finish with facing brickwork plinth

Roller shutter door with ramp upto floor level
Roller shutter to pedestrian door

Internal floor area = 37.5m²
External floor area = 46.2m²

KEY:	
	Blockwork
	External brickwork
	Timber/metal framed stud walling
	Mains Powered Extract Fan
	Mains Powered interconnecting smoke detectors
	Mains Powered interconnecting heat detectors
SVP	Soil & vent pipe
SS	Stub stack
RWP	Rain water pipe
	Spot levels

NOTES:
The design and construction of this project shall be in accordance with the current Building Regulations & NHBC Standards. These notes & drawings have been prepared solely for the purpose of Planning & Building Regulation approval.

Do not scale from this drawing unless for Planning purposes. All dimensions to be checked on-site and any alterations to be approved by the Architect and/or client prior to any work commencing.

Ordnance Survey Licence No: 100047591

This drawing to be copyright and to be read in conjunction with all other drawings

Amendments:

Key:

Client Name & Address:

Purbrook Cricket Club

Project Address:

Purbrook Heath
Purbrook Heath Road
Waterlooville
PO7 5RU

Drawing Details:		
PLANNING DRAWING		
Equipment Building Layout & Elevations		
Project No: 914	Drawing No: 1	Rev No:
Scale: 1:50 @ A2	Drawn: BWH	Date: 14/08/19



**B H
ARCHITECTURE Ltd**
Heath Cottage
Newlands Lane
Purbrook
Waterlooville
Hants
PO7 5SQ
Tel: 023 9223 2322
Mob: 07747 771808
E-mail:bernard@bernardharding.com