


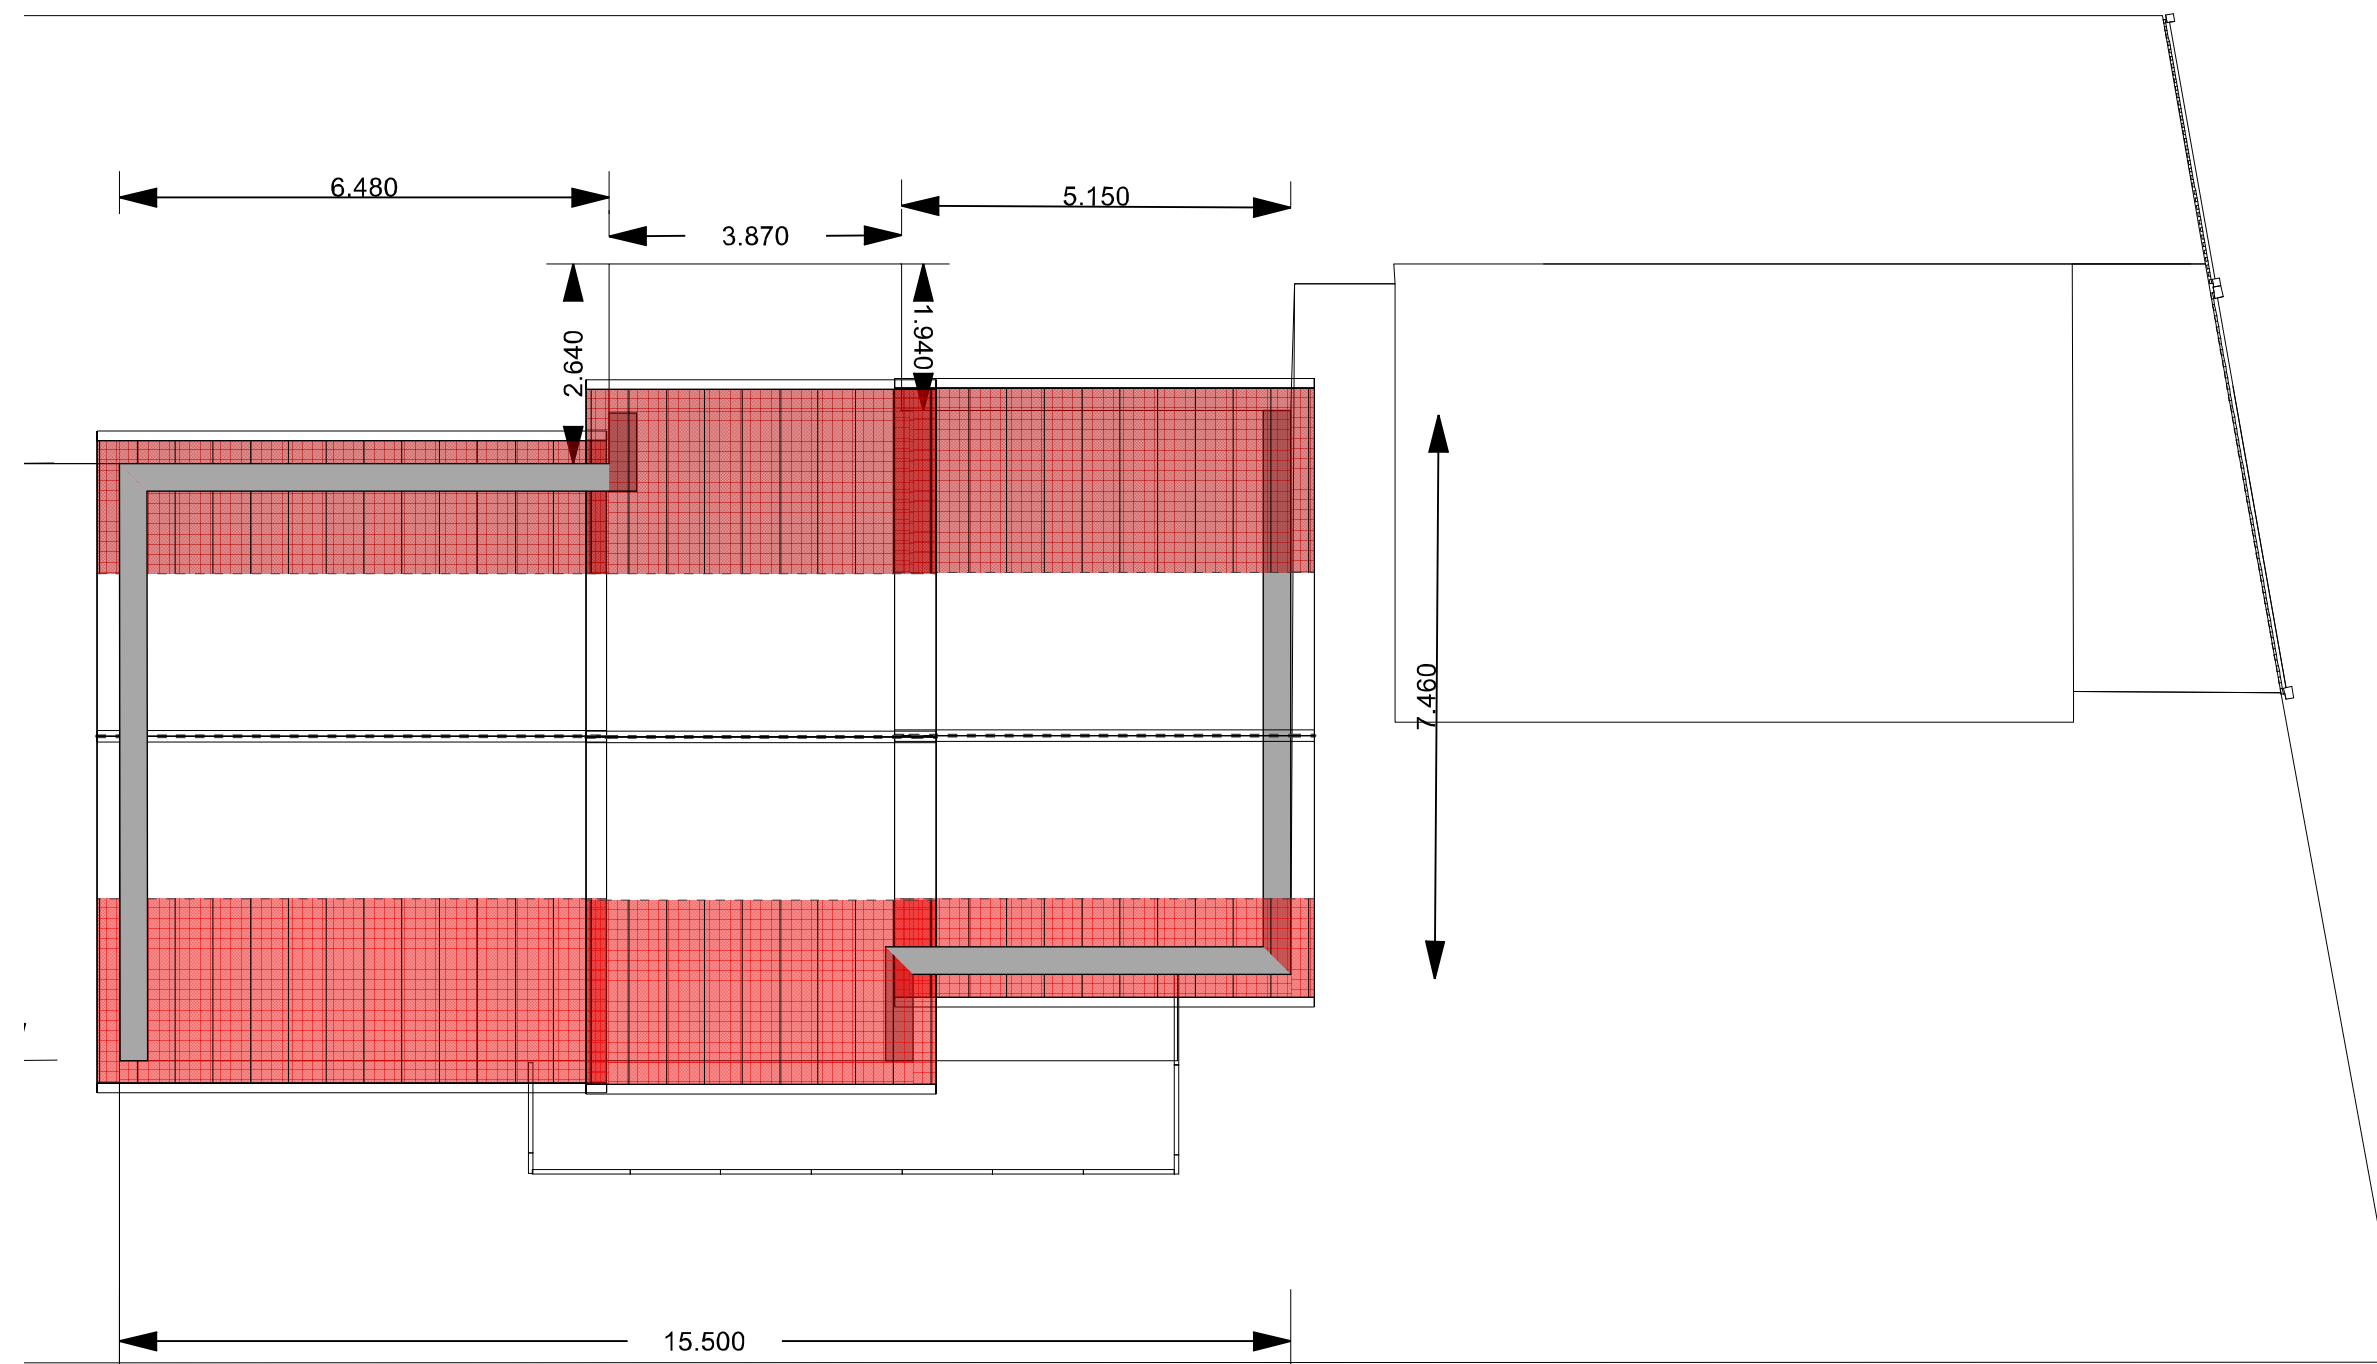

Winterlake Remodel and Extensions-Existing Floor Plan- Roof
KLW
30/07/2020
1:100 A2 Landscape