

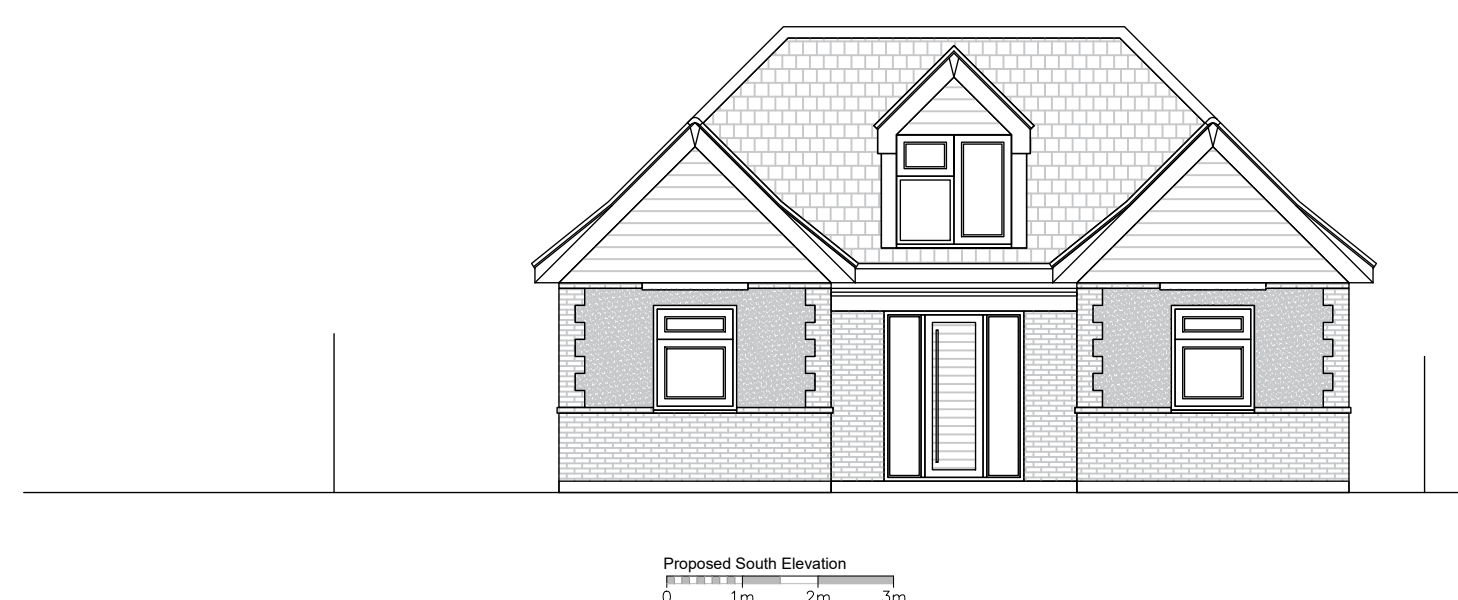
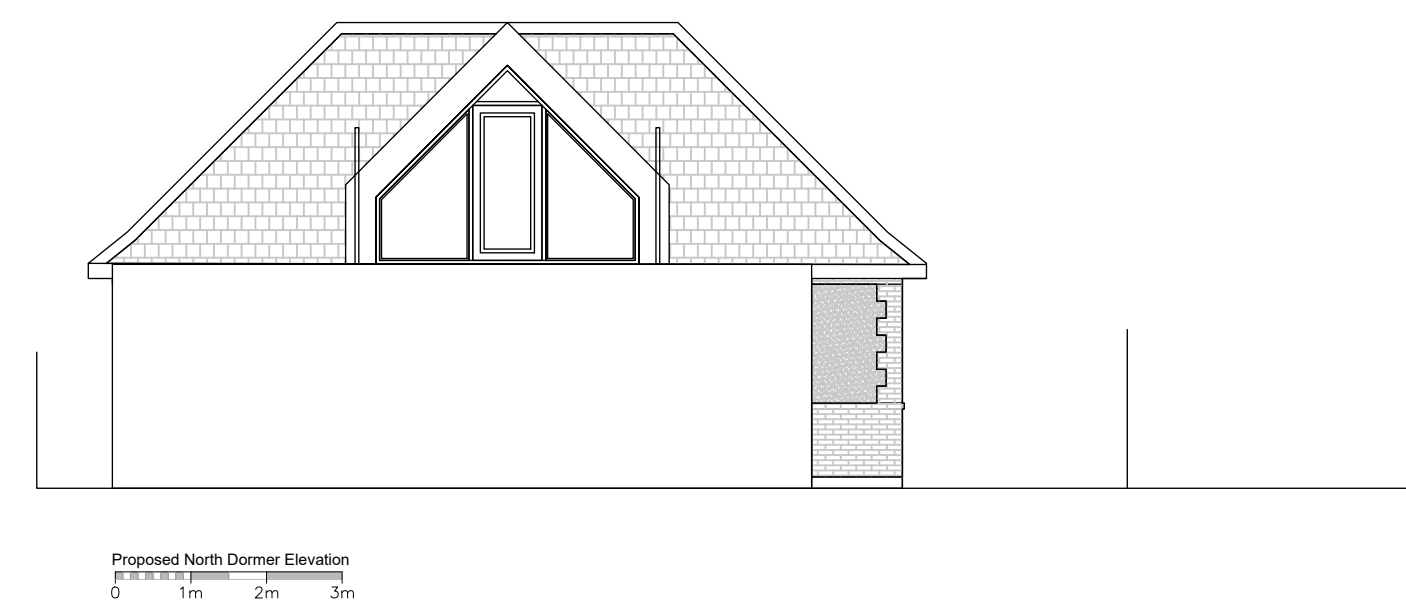
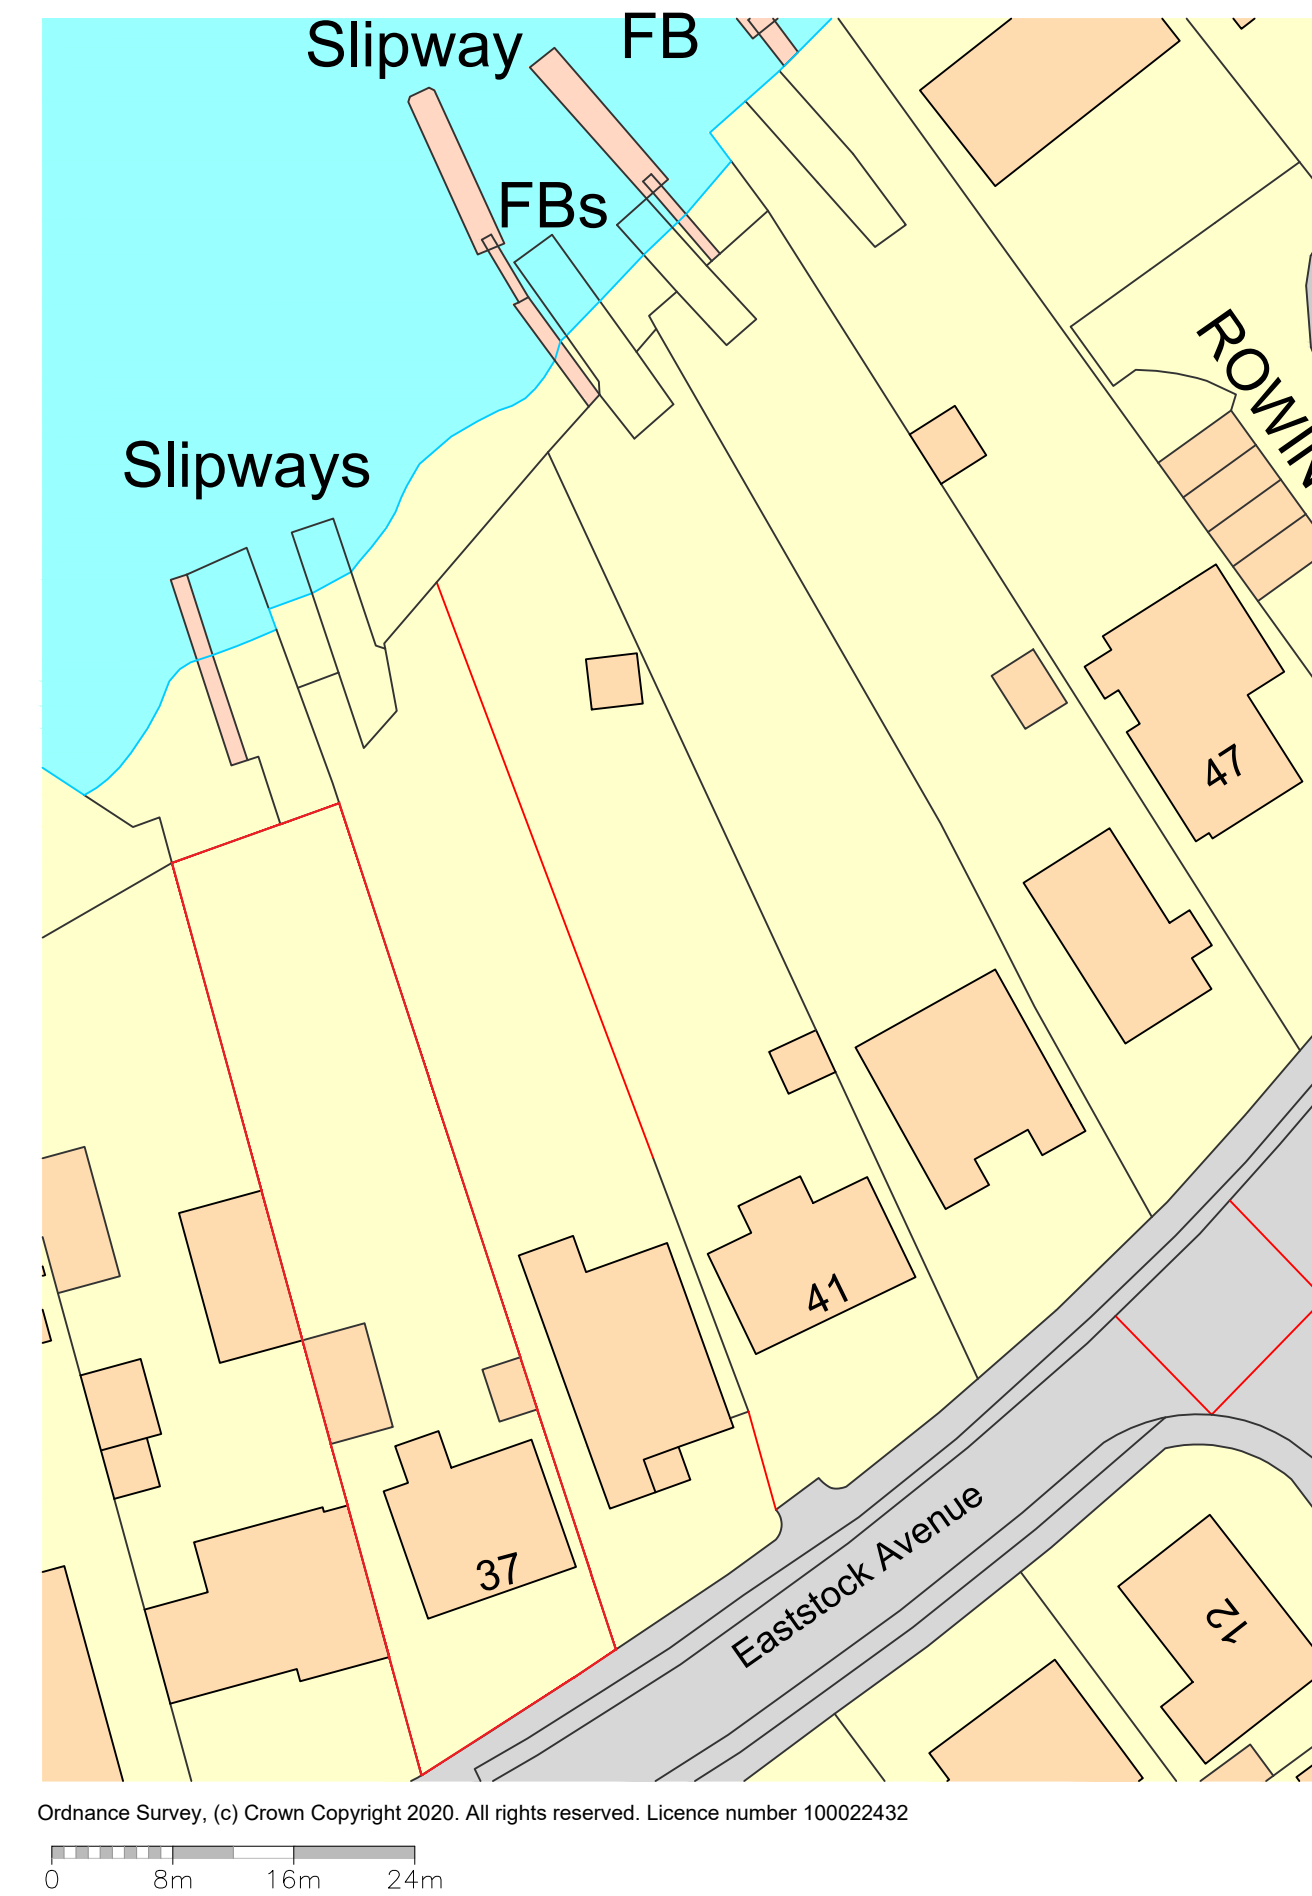


Revisions	
20/03/20	PBB
Initial Issue	01
25/06/20	PBB
Screening added to the roof	02

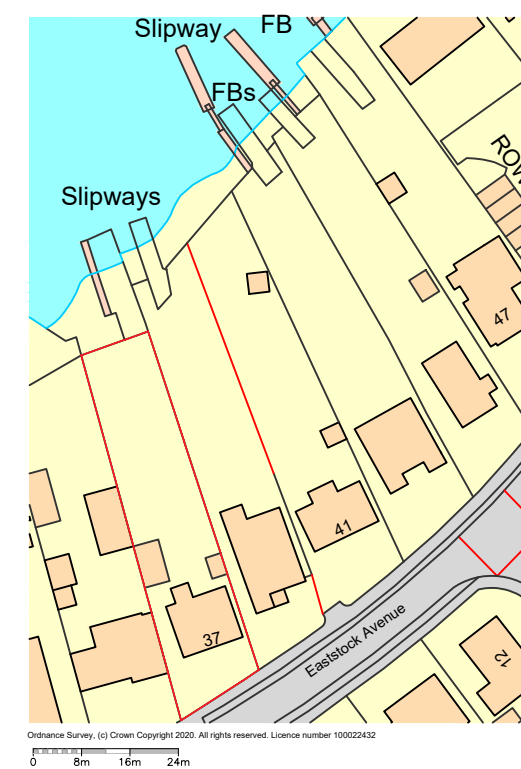

Scale	
1:100 @ A1	1:1250 @ A1

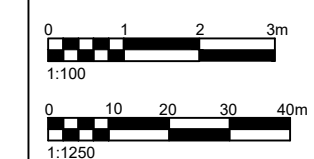

Date	Drawn	Checked
11/11/2011	11/11/2011	11/11/2011

Project Title _____
37 Eaststock Avenue

Drawing Title
Ex & Pro Elevations Ordinance Map

Status	
Planning	

Job Number
1108

Drawing Number	Revision
101	2

