


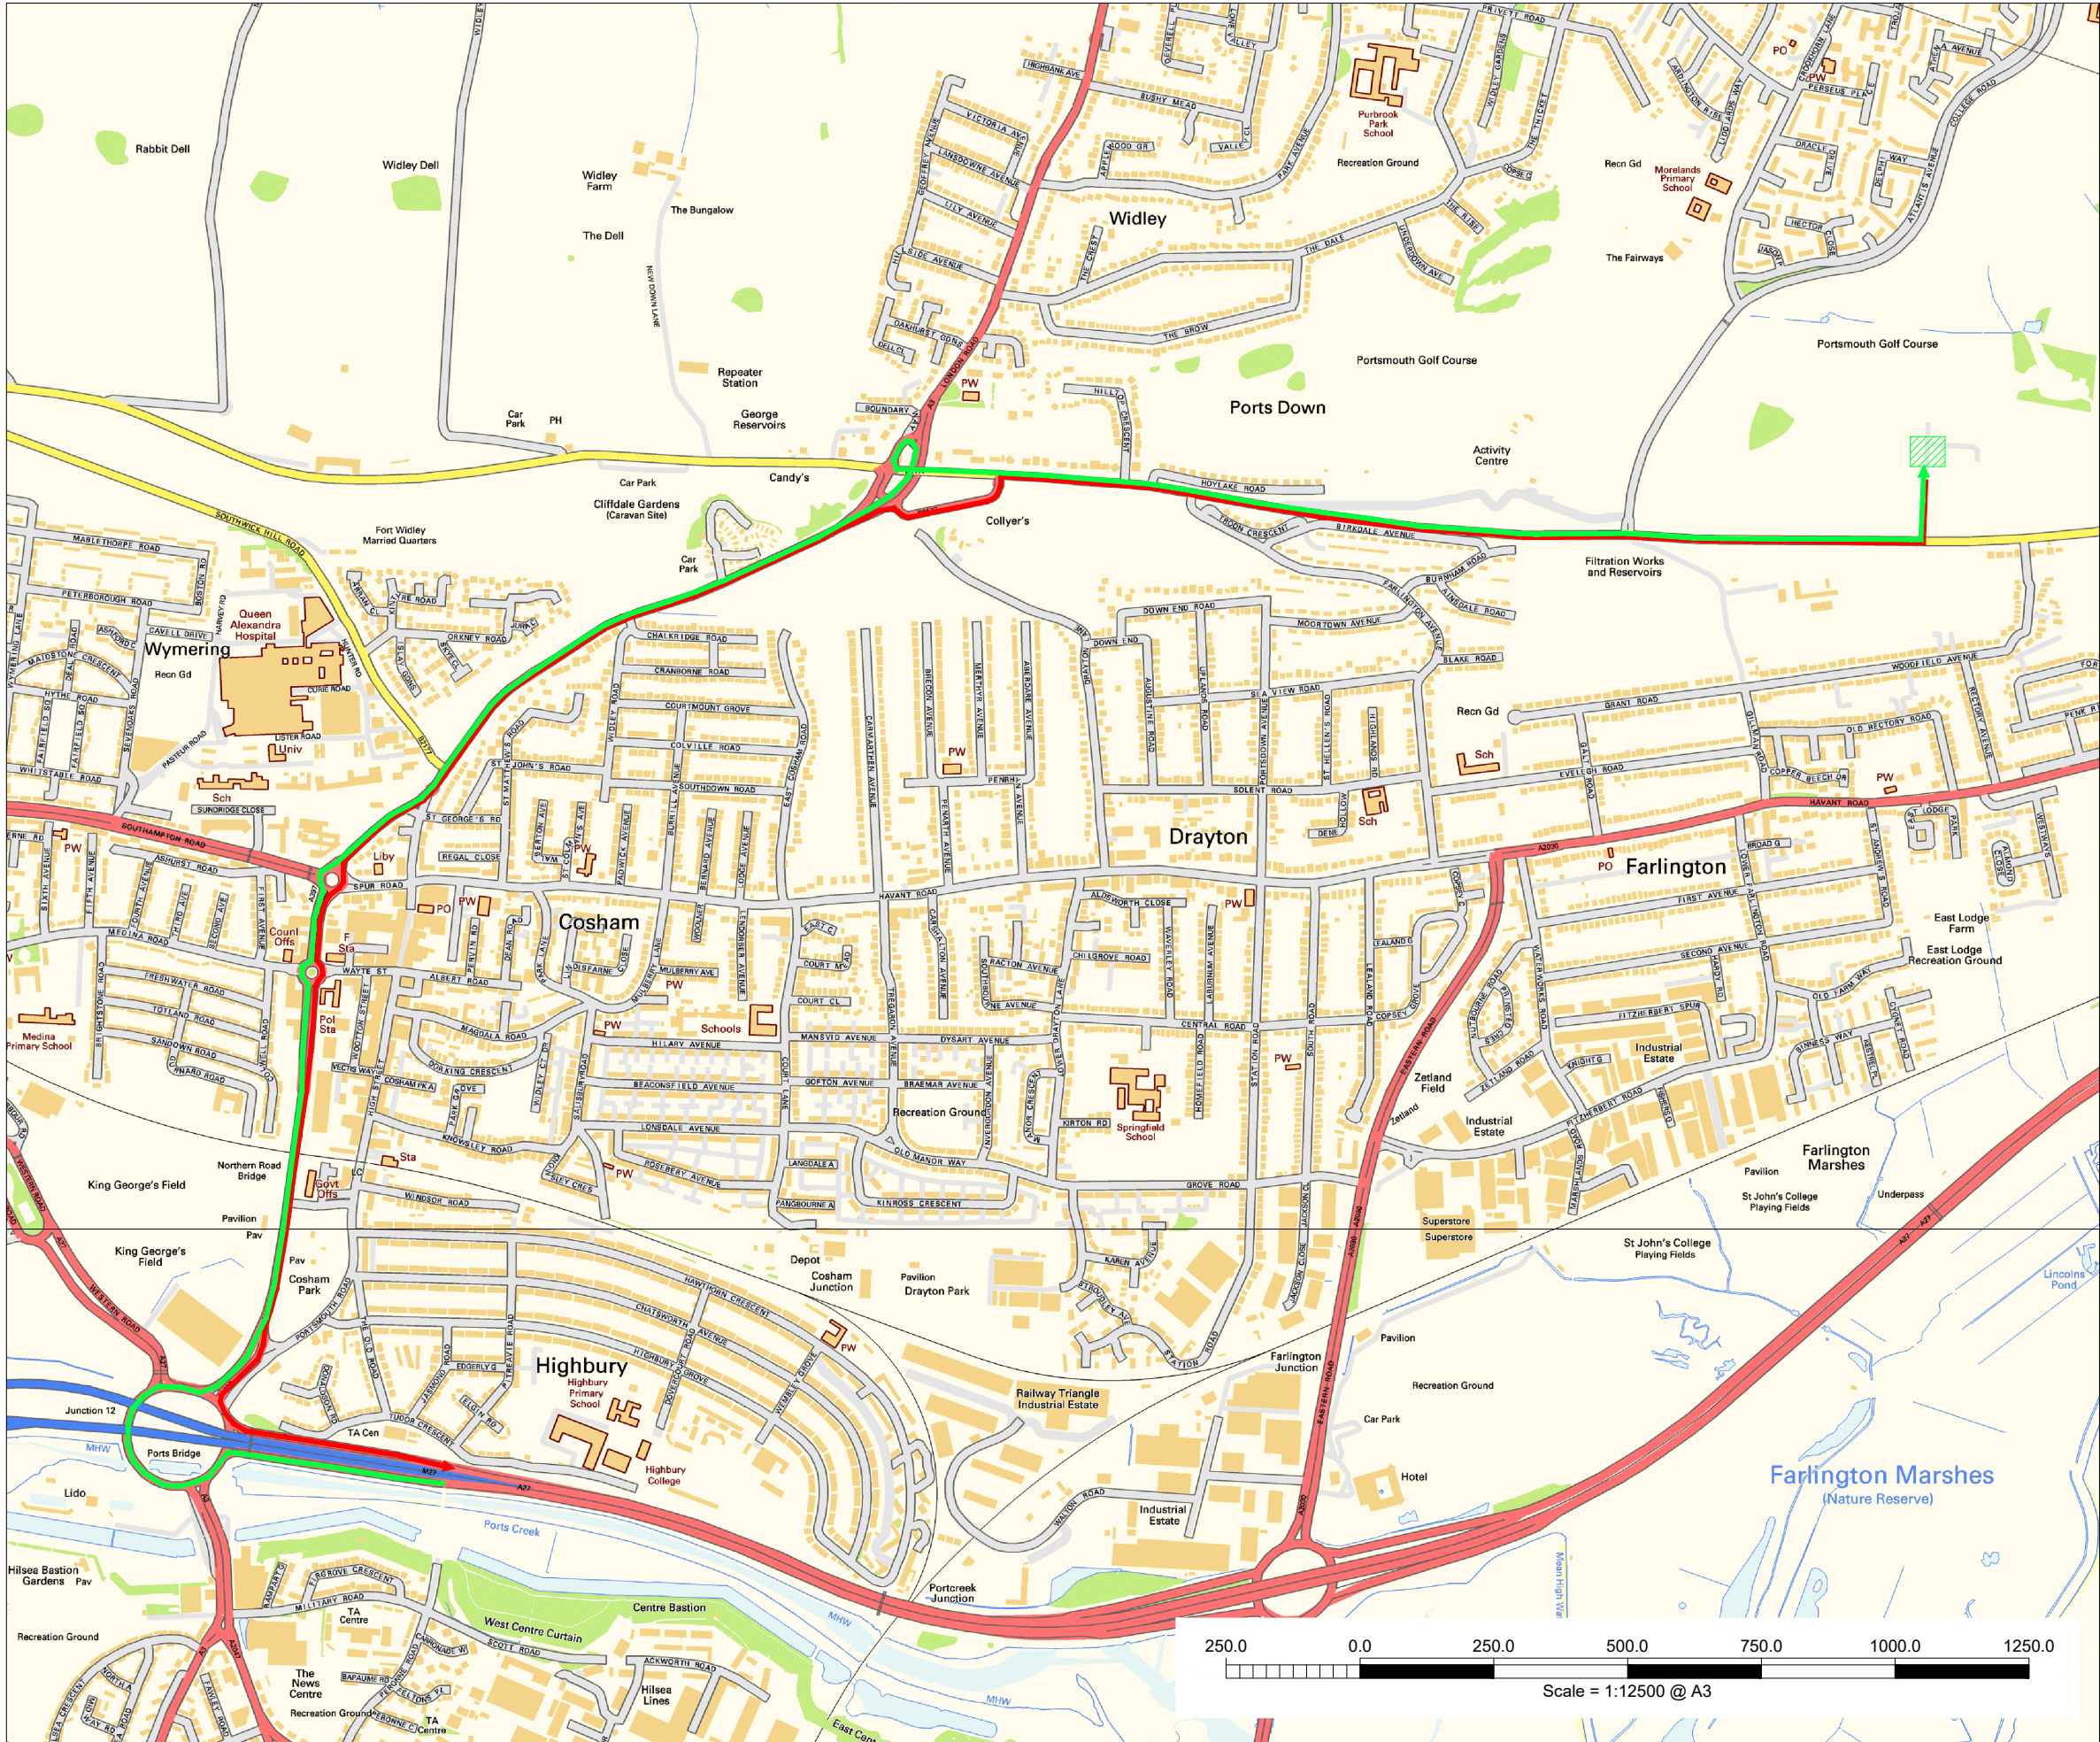

TURNING AREA - EXIT

Reproduced from Ordnance Survey digital data with the permission of the Controller of Her Majesty's Stationery Office, Crown copyright (100018363).

KEY

- Access to the site.
- Leaving from the site.



Rev.	Description	Date	Chkd
 Glanville Cornerstone House 62 Foxhall Road, Didcot Oxon, OX11 7AD Tel: (01235) 515550 Fax: (01235) 817799 postbox@glanvillegroup.com www.glanvillegroup.com			
Client :		SGN	
Project :		Portsmouth Hill Bio-methane Injection Facility	
Title :		HGV Routing	
Project Engineer : V.Thompson		Scale : 1:12500 @ A3	
Project Director : S.Berger		Date : March 2020	
Status :			
Drawing No. 8190812 / 6001		Rev	