


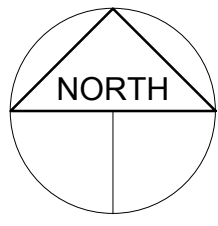

LOCATION PLAN 1:1250
OS. 07881020



LOCATION OF EXISTING DWELLING HOUSE
PROPOSED ROOFLIGHTS & EXTERNAL
DOOR ALTERATIONS

BLOCK PLAN 1:500



EXISTING HOUSE FRONT
ELEVATION 1:100




EXISTING HOUSE SIDE
ELEVATION 1:100




EXISTING HOUSE REAR
ELEVATION 1:100




EXISTING HOUSE SIDE
ELEVATION 1:100

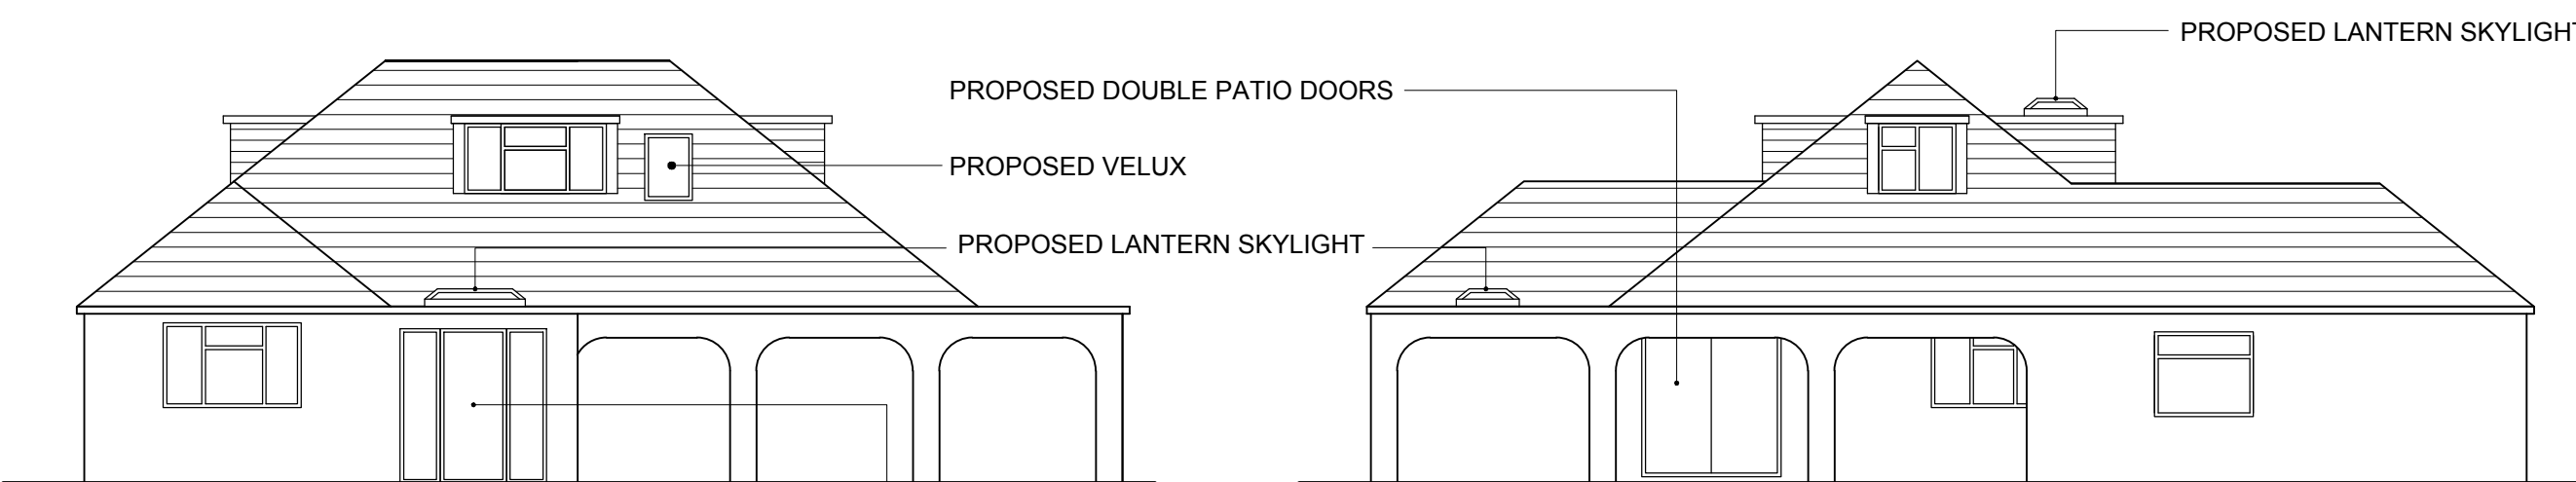


PROPOSED HOUSE
FRONT ELEVATION 1:100

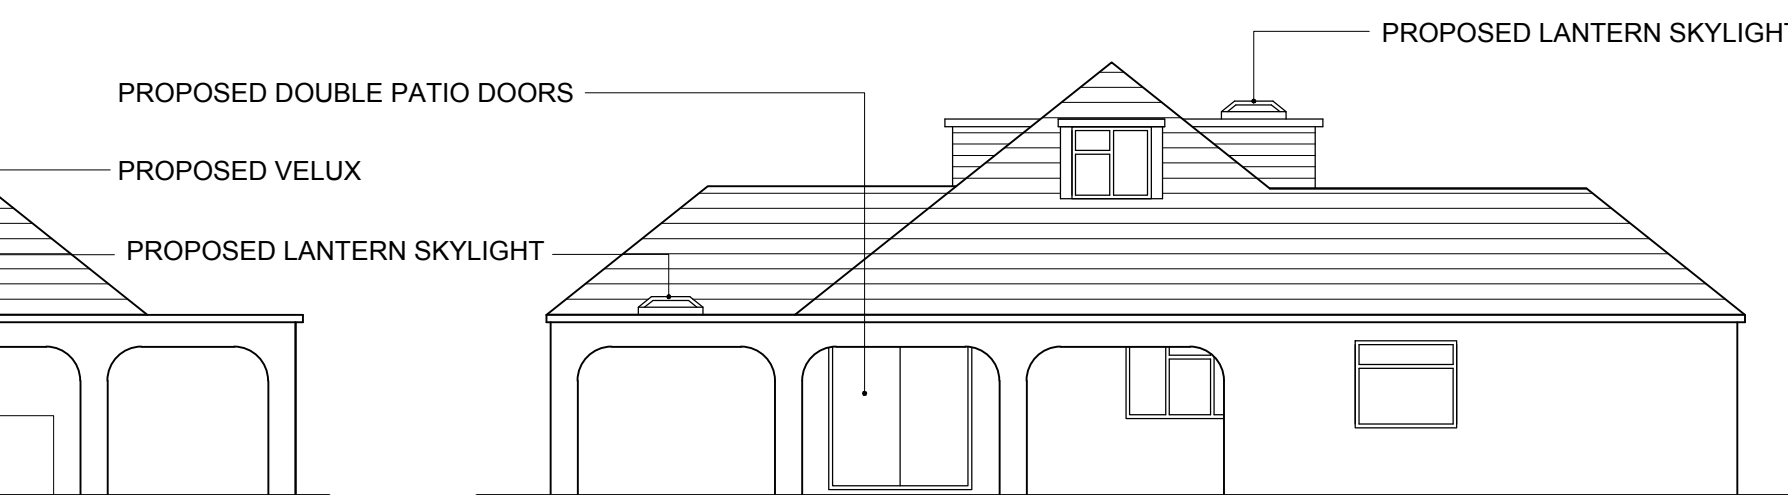

PROPOSED HOUSE SIDE
ELEVATION 1:100

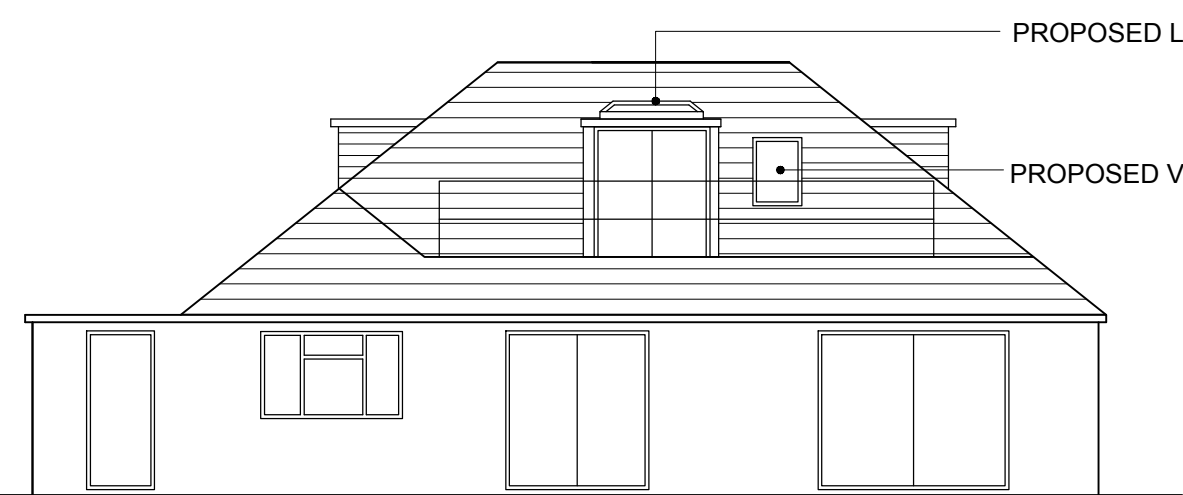

PROPOSED HOUSE
REAR ELEVATION 1:100

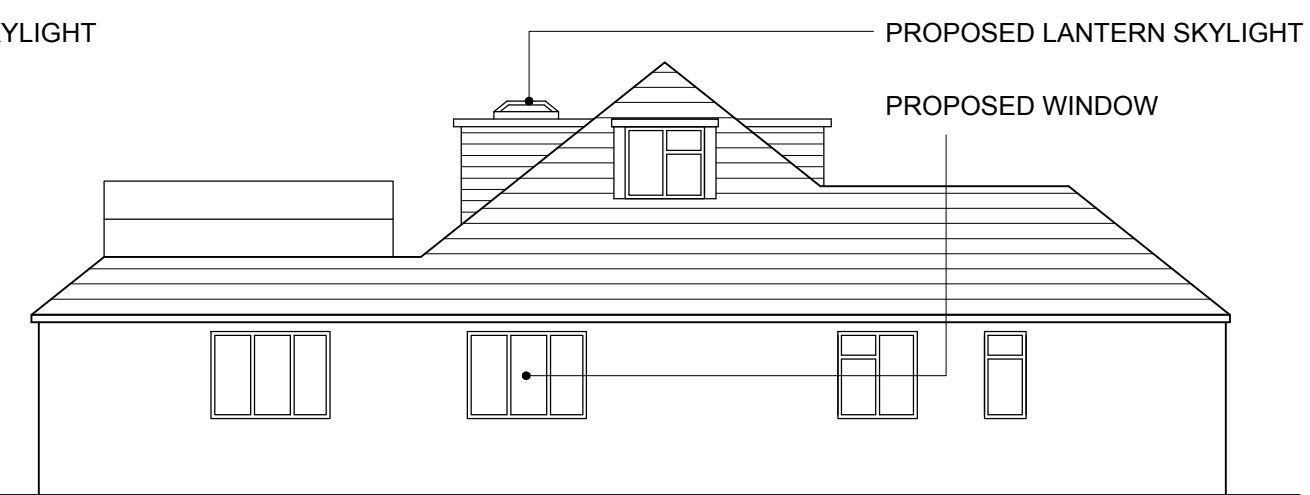

PROPOSED HOUSE SIDE
ELEVATION 1:100