


39

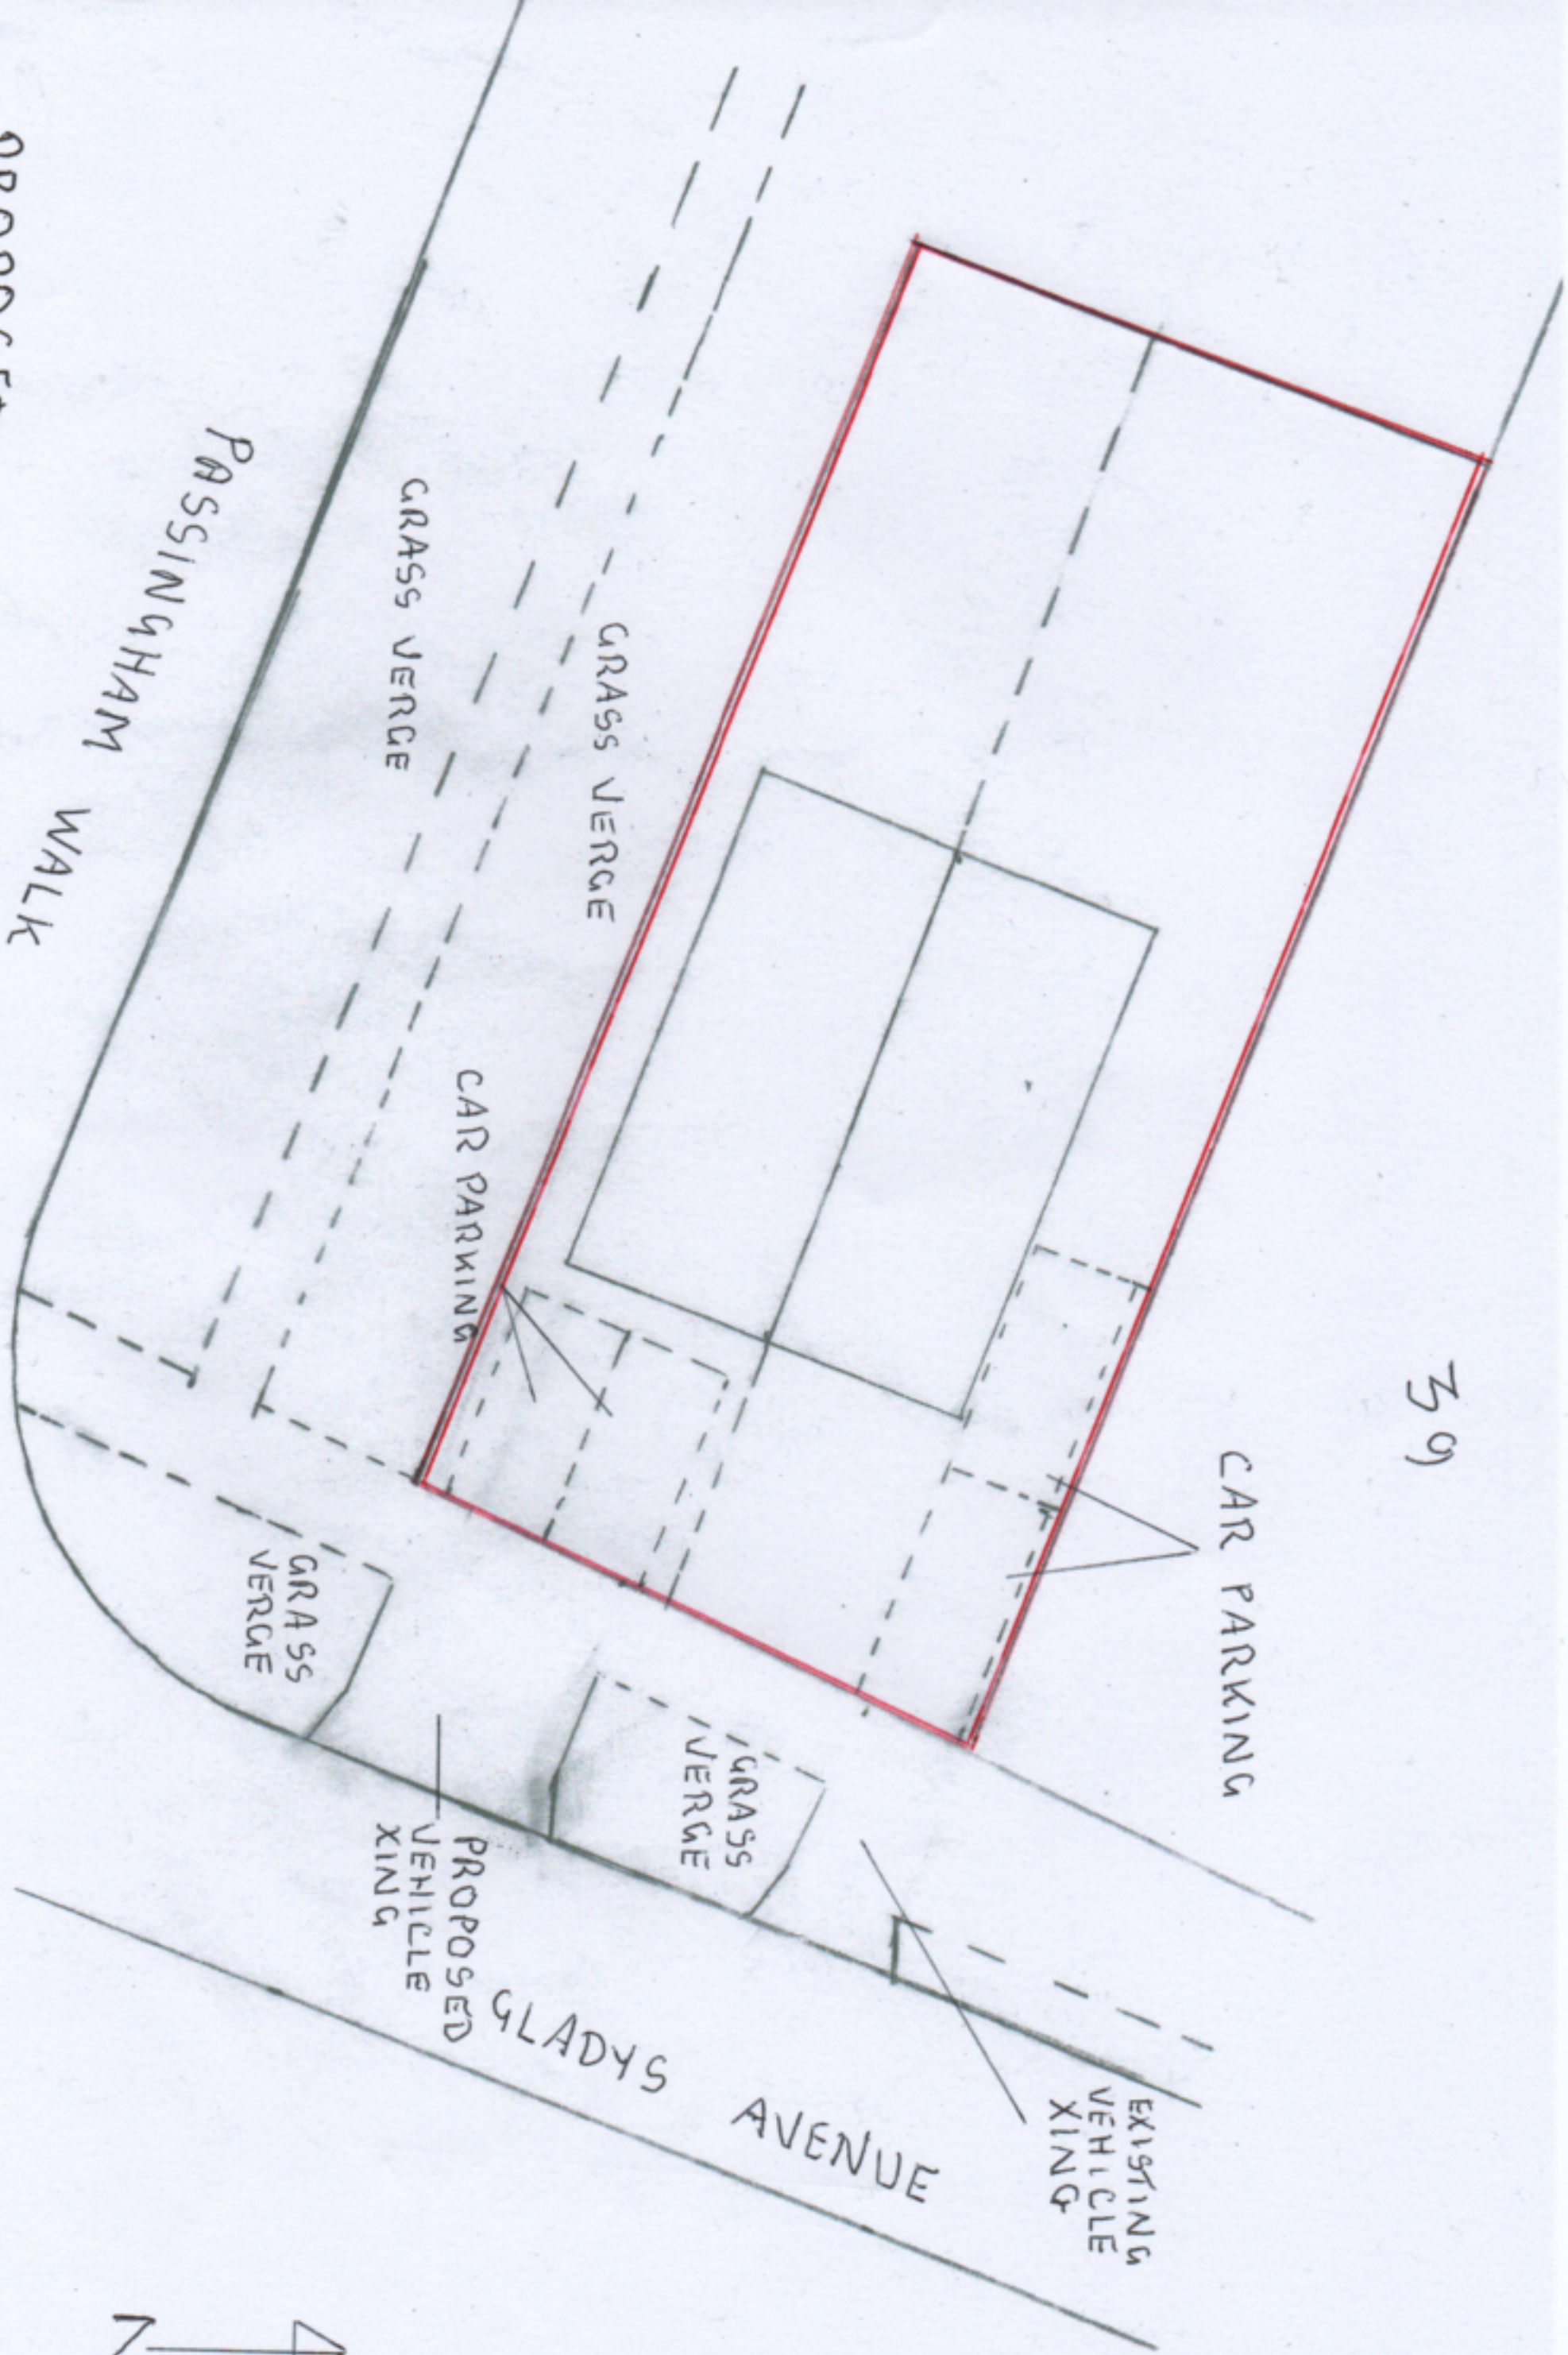

PROPOSED

BLOCK PLAN 37 GLADYS AVE. COMPLAIN SCALE 1:200 DWG 01 AUG 20