


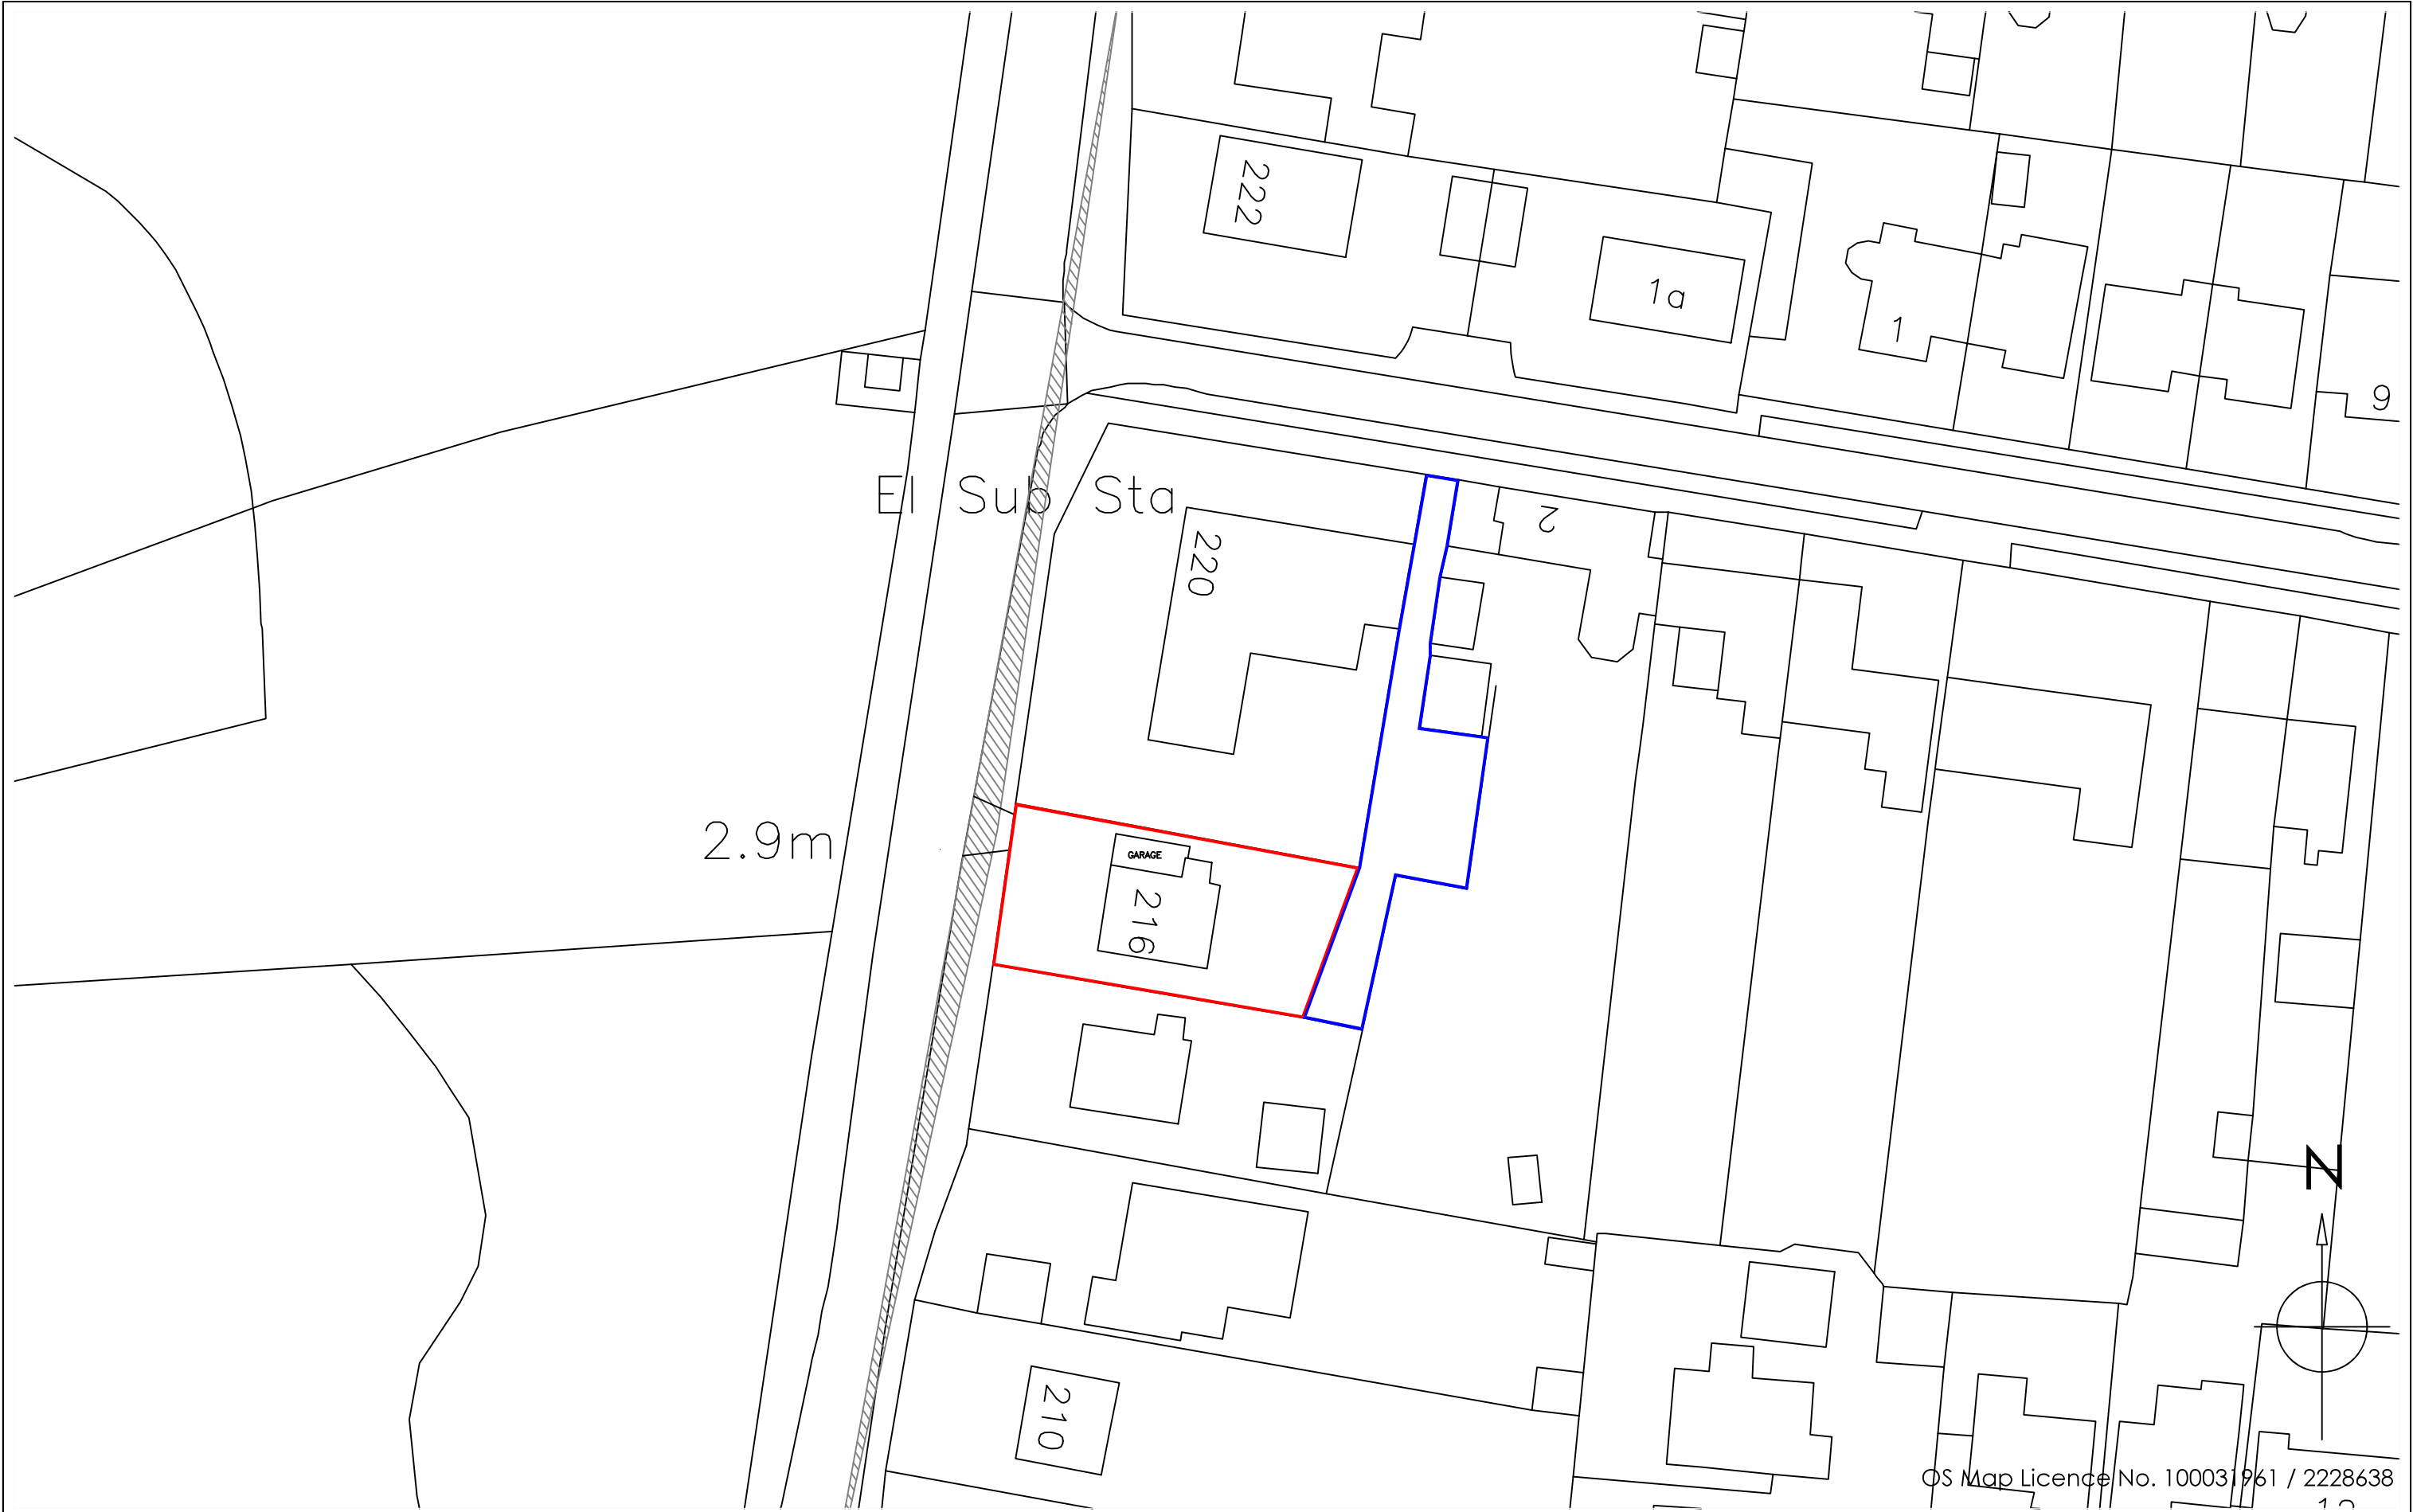

Copyright is reserved by GBS Designs and is issued on the condition that it is not copied or disclosed by or to any unauthorised persons without prior consent in writing from GBS Designs.

All dimensions to be checked on site

All structural elements to be specified by a suitably qualified structural engineer.

REV	DESCRIPTION	DRAWN	DATE
-	Initial design	GBS	12.05.20

Scale Bar

0 5 10 15 20 25

Drawing Ref 216HAVRD 12		Drawing Title 216 Havant Road Hayling Island Hampshire PO11 0LG
Scale at A1 N/A	Scale at A3 1:500	
Date 12 MAY 2020		
Drawn by GBS		

CAD - ARCHITECTURE - DESIGN

6 Shillinglee Waterlooville
Hampshire PO7 5RW

Tel 023 9225 8315
www.gbsimages.co.uk