


AUGUST 2020

16 014 -PL 409 rev.A
SIDE ELEVATION (W)

PROPOSED RESIDENTIAL
EXTENSION

162 Stakes Hill Road
WATERLOOVILLE
HANTS

SCALE 1 : 100 @ A3

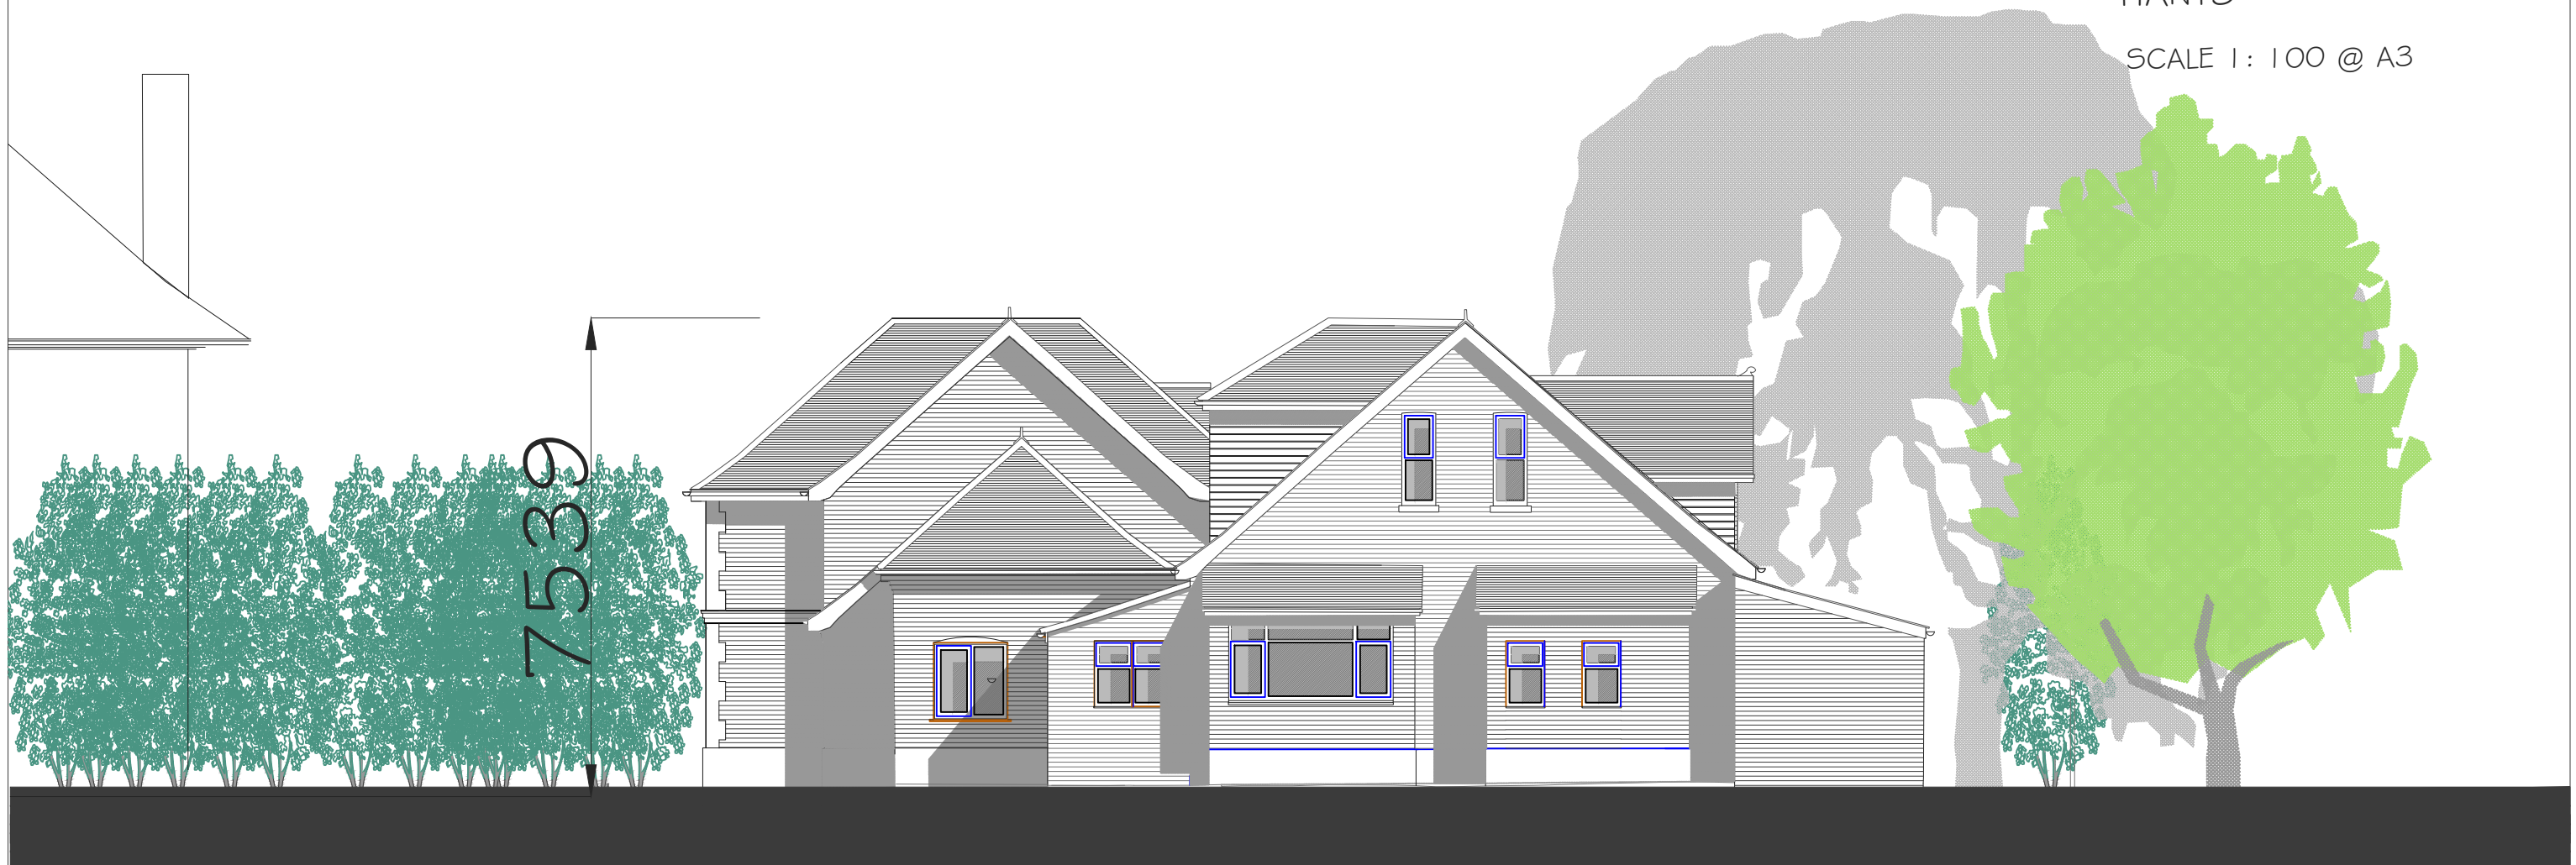

5 0 5 10metres
metres