


80 Southleigh Road, Havant

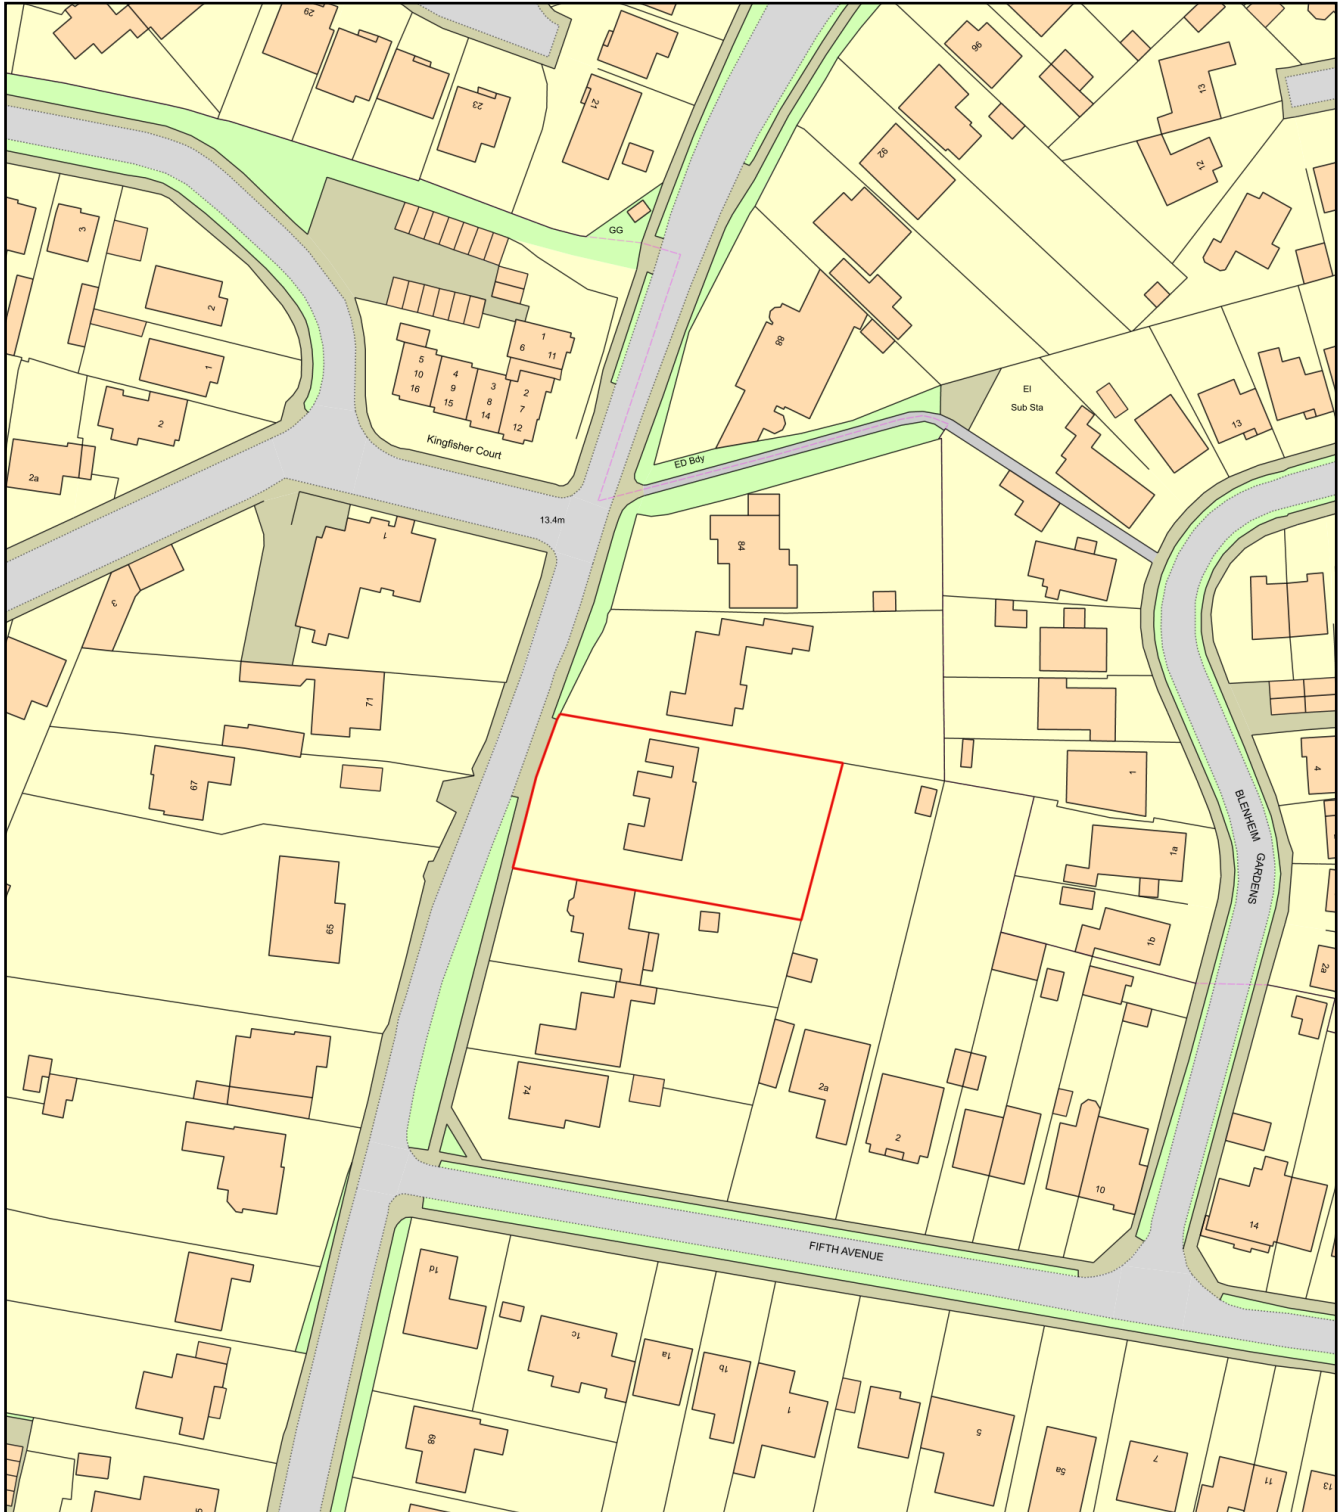

0 50
Metres



Plan Produced for: Thorns Young Architectural

Date Produced: 04 Jun 2020

Plan Reference Number: TQRQM20156084708405

Scale: 1:1250 @ A4