

NOTES:

Dimensions to be checked on site before commencing work. Any discrepancies shall be reported to the architect immediately.

Do not scale from these drawings except for planning purposes. Use figured dimensions only.

Where applicable this drawing is to be read in conjunction with other consultants' drawings.

Proposed schedule
of materials:

1

Slate roof to
match existing

2


Slate tile hanging

3


Black aluminum
windows

4

Conservation
skylight

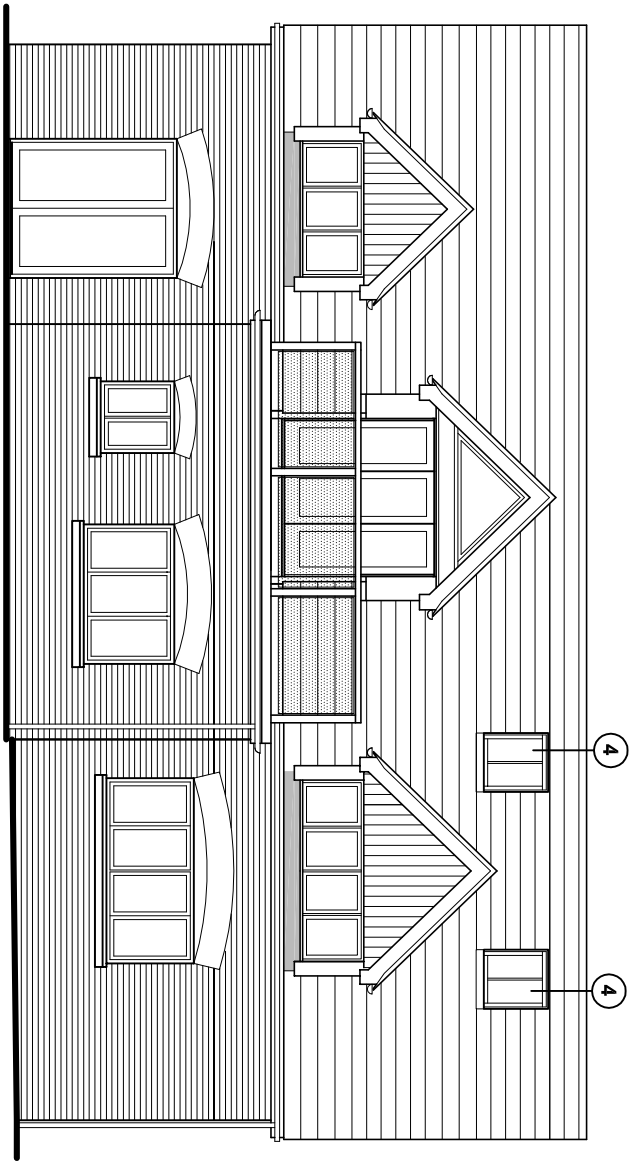


North (rear) elevation

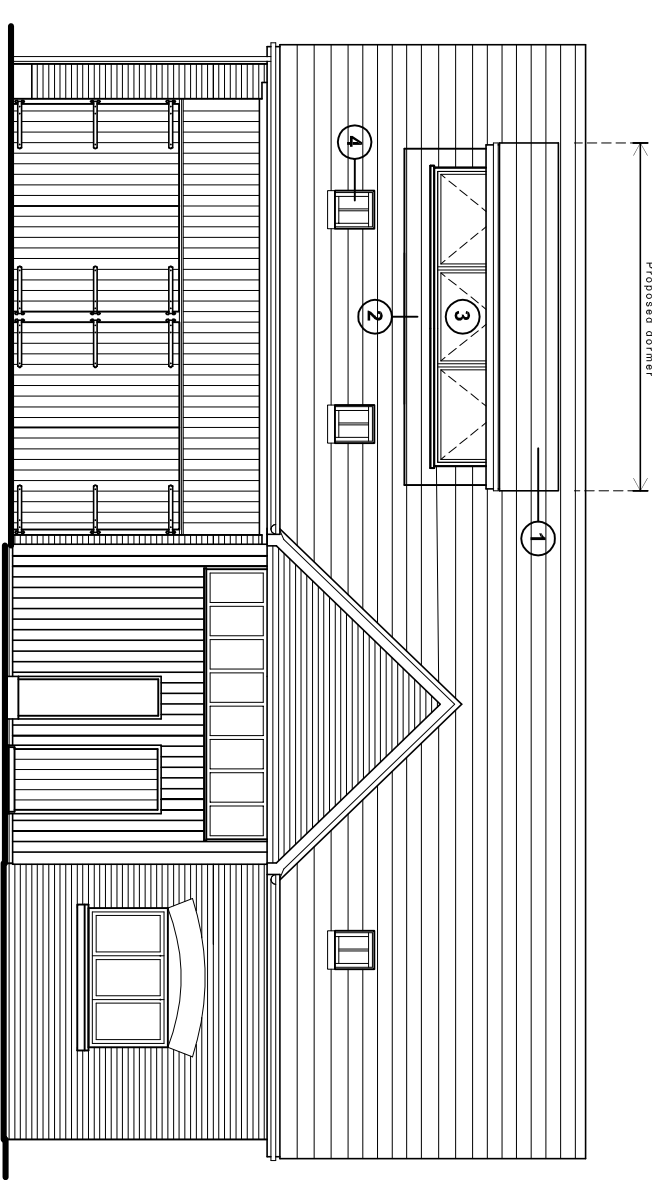


South (front) elevation


Proposed elevations scale 1:100

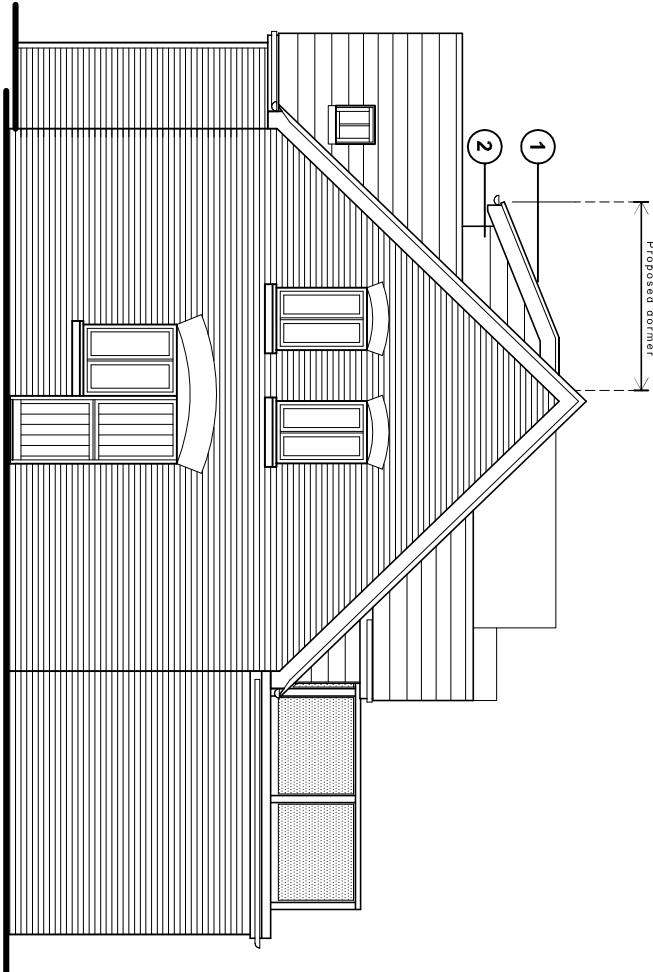

East (side) elevation

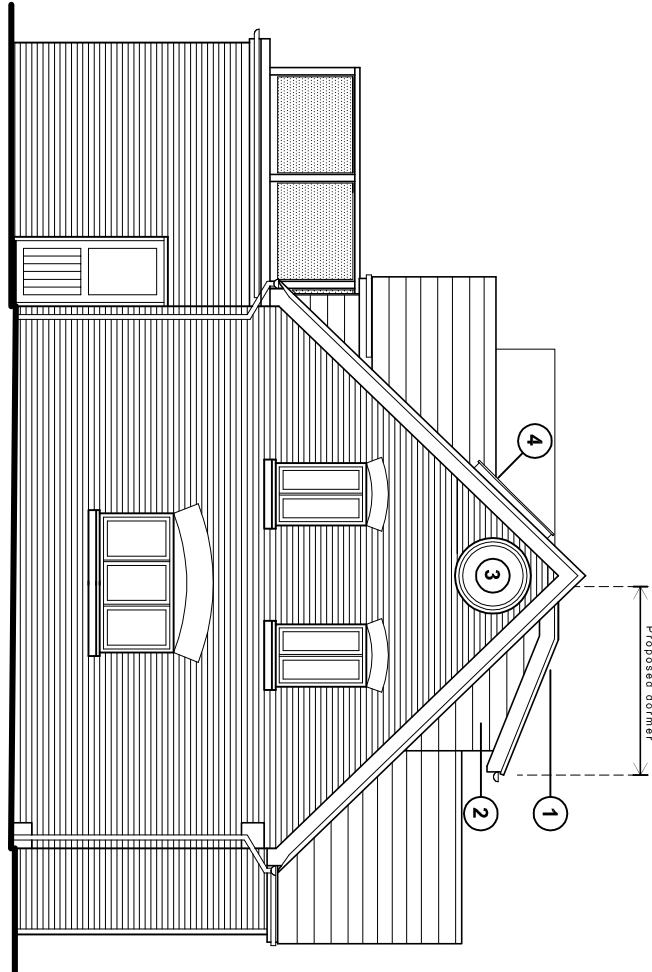

West (side) elevation

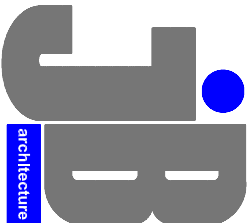

JB ARCHITECTURE
TEL: 01243 933732 M: 07769904282
E: jimmy@jb-architecturedesign.com
Web: www.jb-architecturedesign.com

For
MR & MRS JUBB

Project
**PROPOSED LOFT CONVERSION
AT THE COACH HOUSE,
HOLLYBANK HOUSE
EMSWORTH, PO10 7UN**

Title
PROPOSED ELEVATIONS

Date	Drawn	Scale	Checked
APRIL 2019	JB	1:100 @ A3	-
Job Number	Drawing Number	Revision	
PL28919	401		