



WATER
for LIFE

from
**Southern
Water** 

Department of Planning and Development
Havant Borough Council
Public Service Plaza
Civic Centre Road
Havant
Hampshire
PO9 2AX

Your ref
APP/20/00376

Our ref
PLAN-034076

Date
15/07/2020

Contact
Tel 0330 303 0119

Dear Sir/Madam,

Proposal: Retain the existing 'Fowley Cottage' dwelling and tennis court and construct nine new dwellings and 1No. garden studio. (Revised).

Site: APP/20/00376: - Fowley Cottage, 46 Warblington Road, Emsworth, PO10 7HH.

Thank you for your letter dated 09/07/2020.

The comments in our response dated 07/07/2020 remain unchanged and valid.


For any further queries please contact us at developerservices@southernwater.co.uk

Yours faithfully,



Joff Edevane
Growth Planning Lead
Business Channels

SOUTHERN WATER

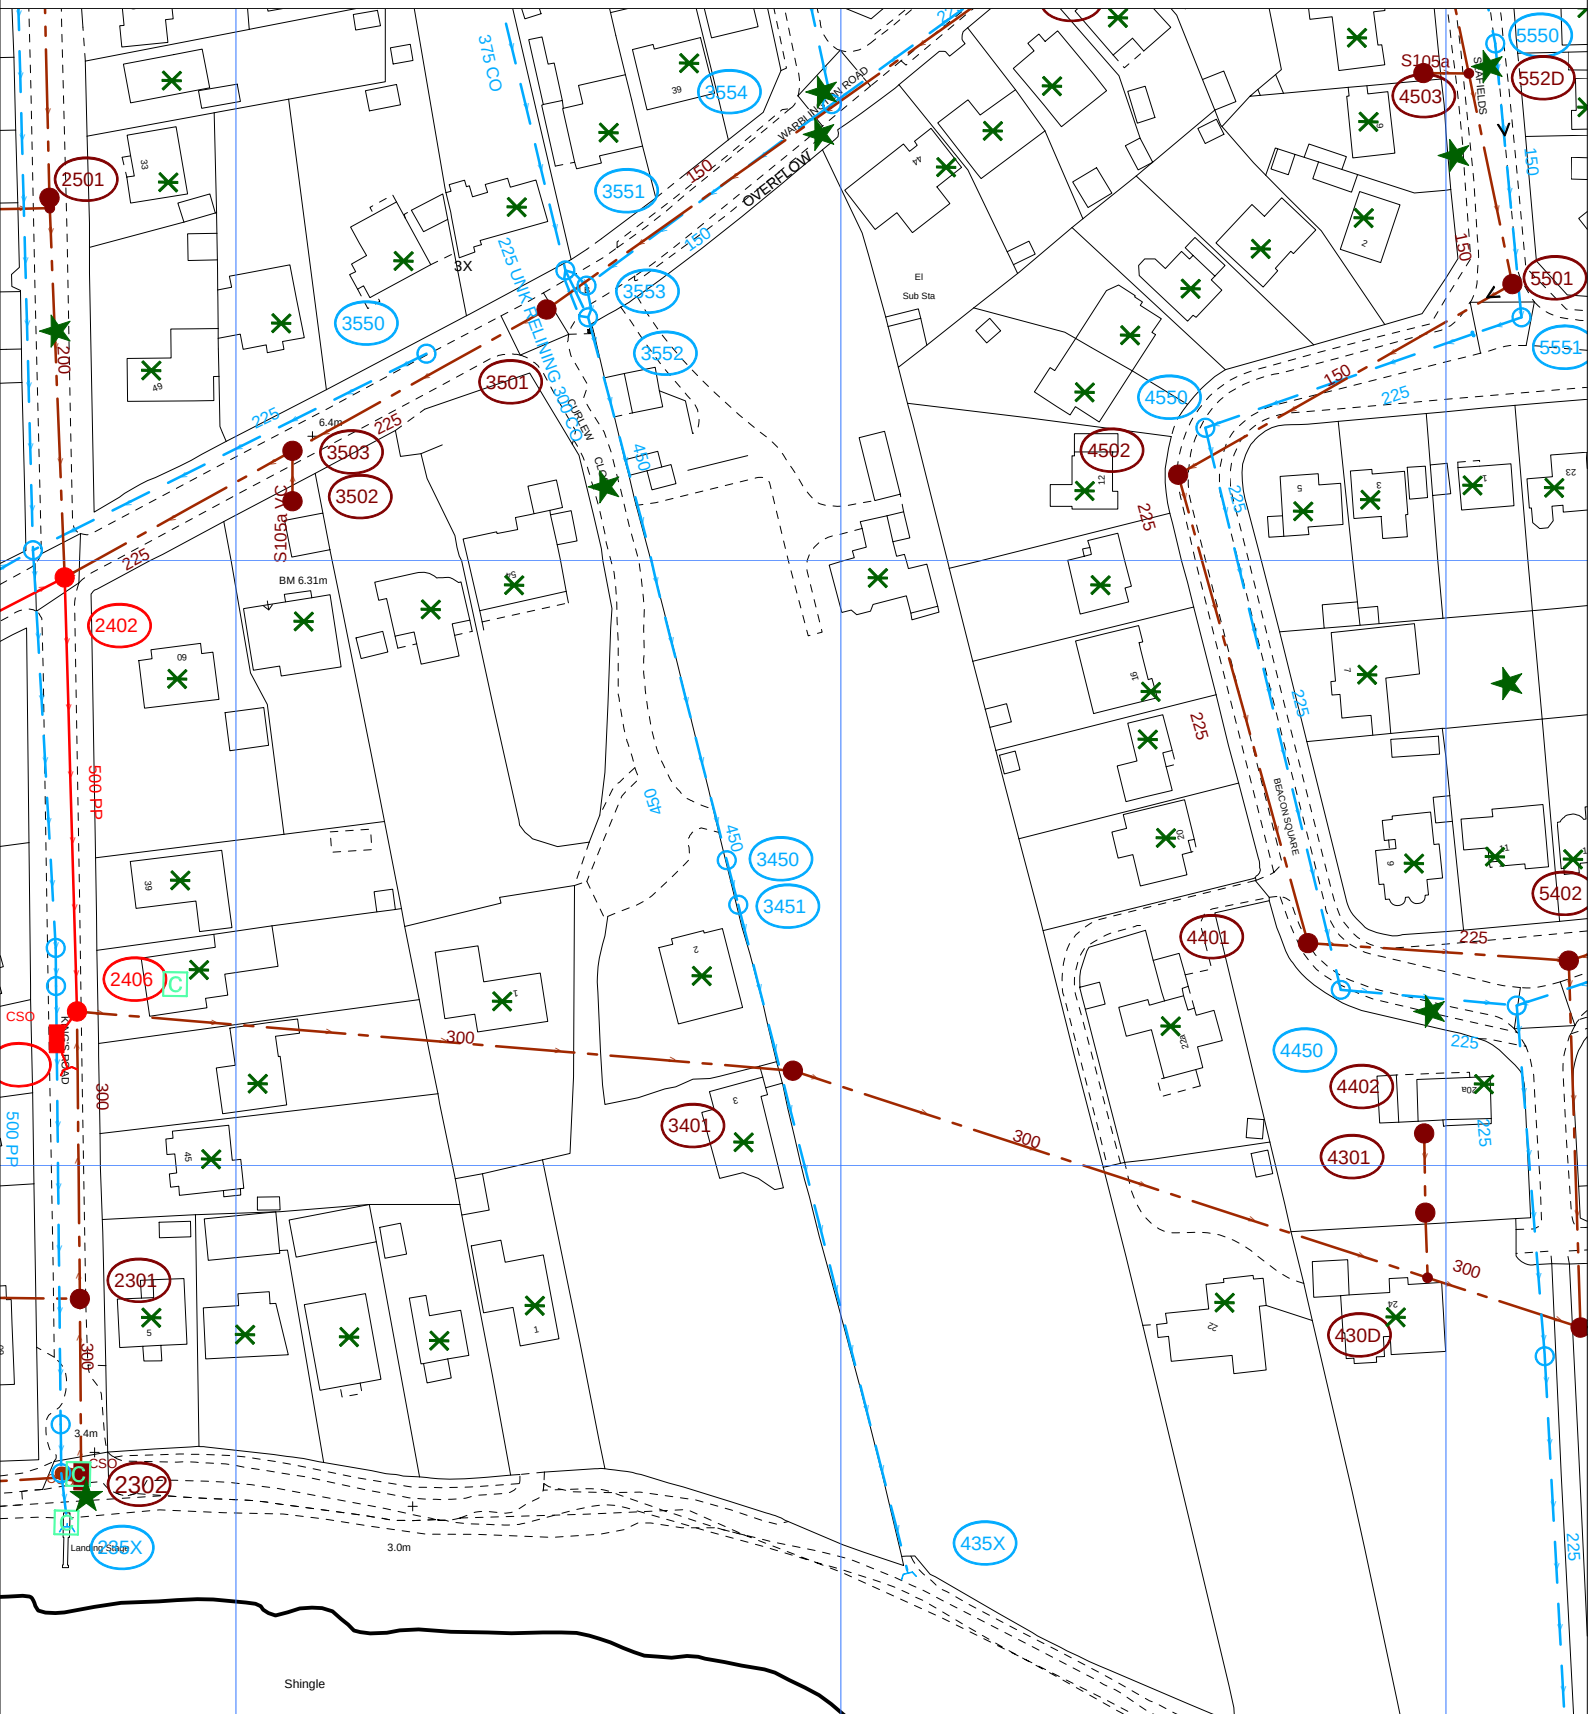

The positions of pipes shown on this plan are believed to be correct, but Southern Water Services Ltd accept no responsibility in the event of inaccuracy. The actual positions should be determined on site.

Based upon Ordnance Survey Digital Data with the permission of the controller of H.M.S.O. Crown Copyright Reserved Licence No. WU 298530

O.S. REF: SU7405SW

Scale: 1:1250

Screen Print

WARNING: BAC pipes are constructed of Bonded Asbestos Cement

WARNING: Unknown (UNK) materials may include Bonded Asbestos Cement



Printed By: sheetyv

Date: 22-6-2020

Southern Water MapGuide Browser

Requested By:

