

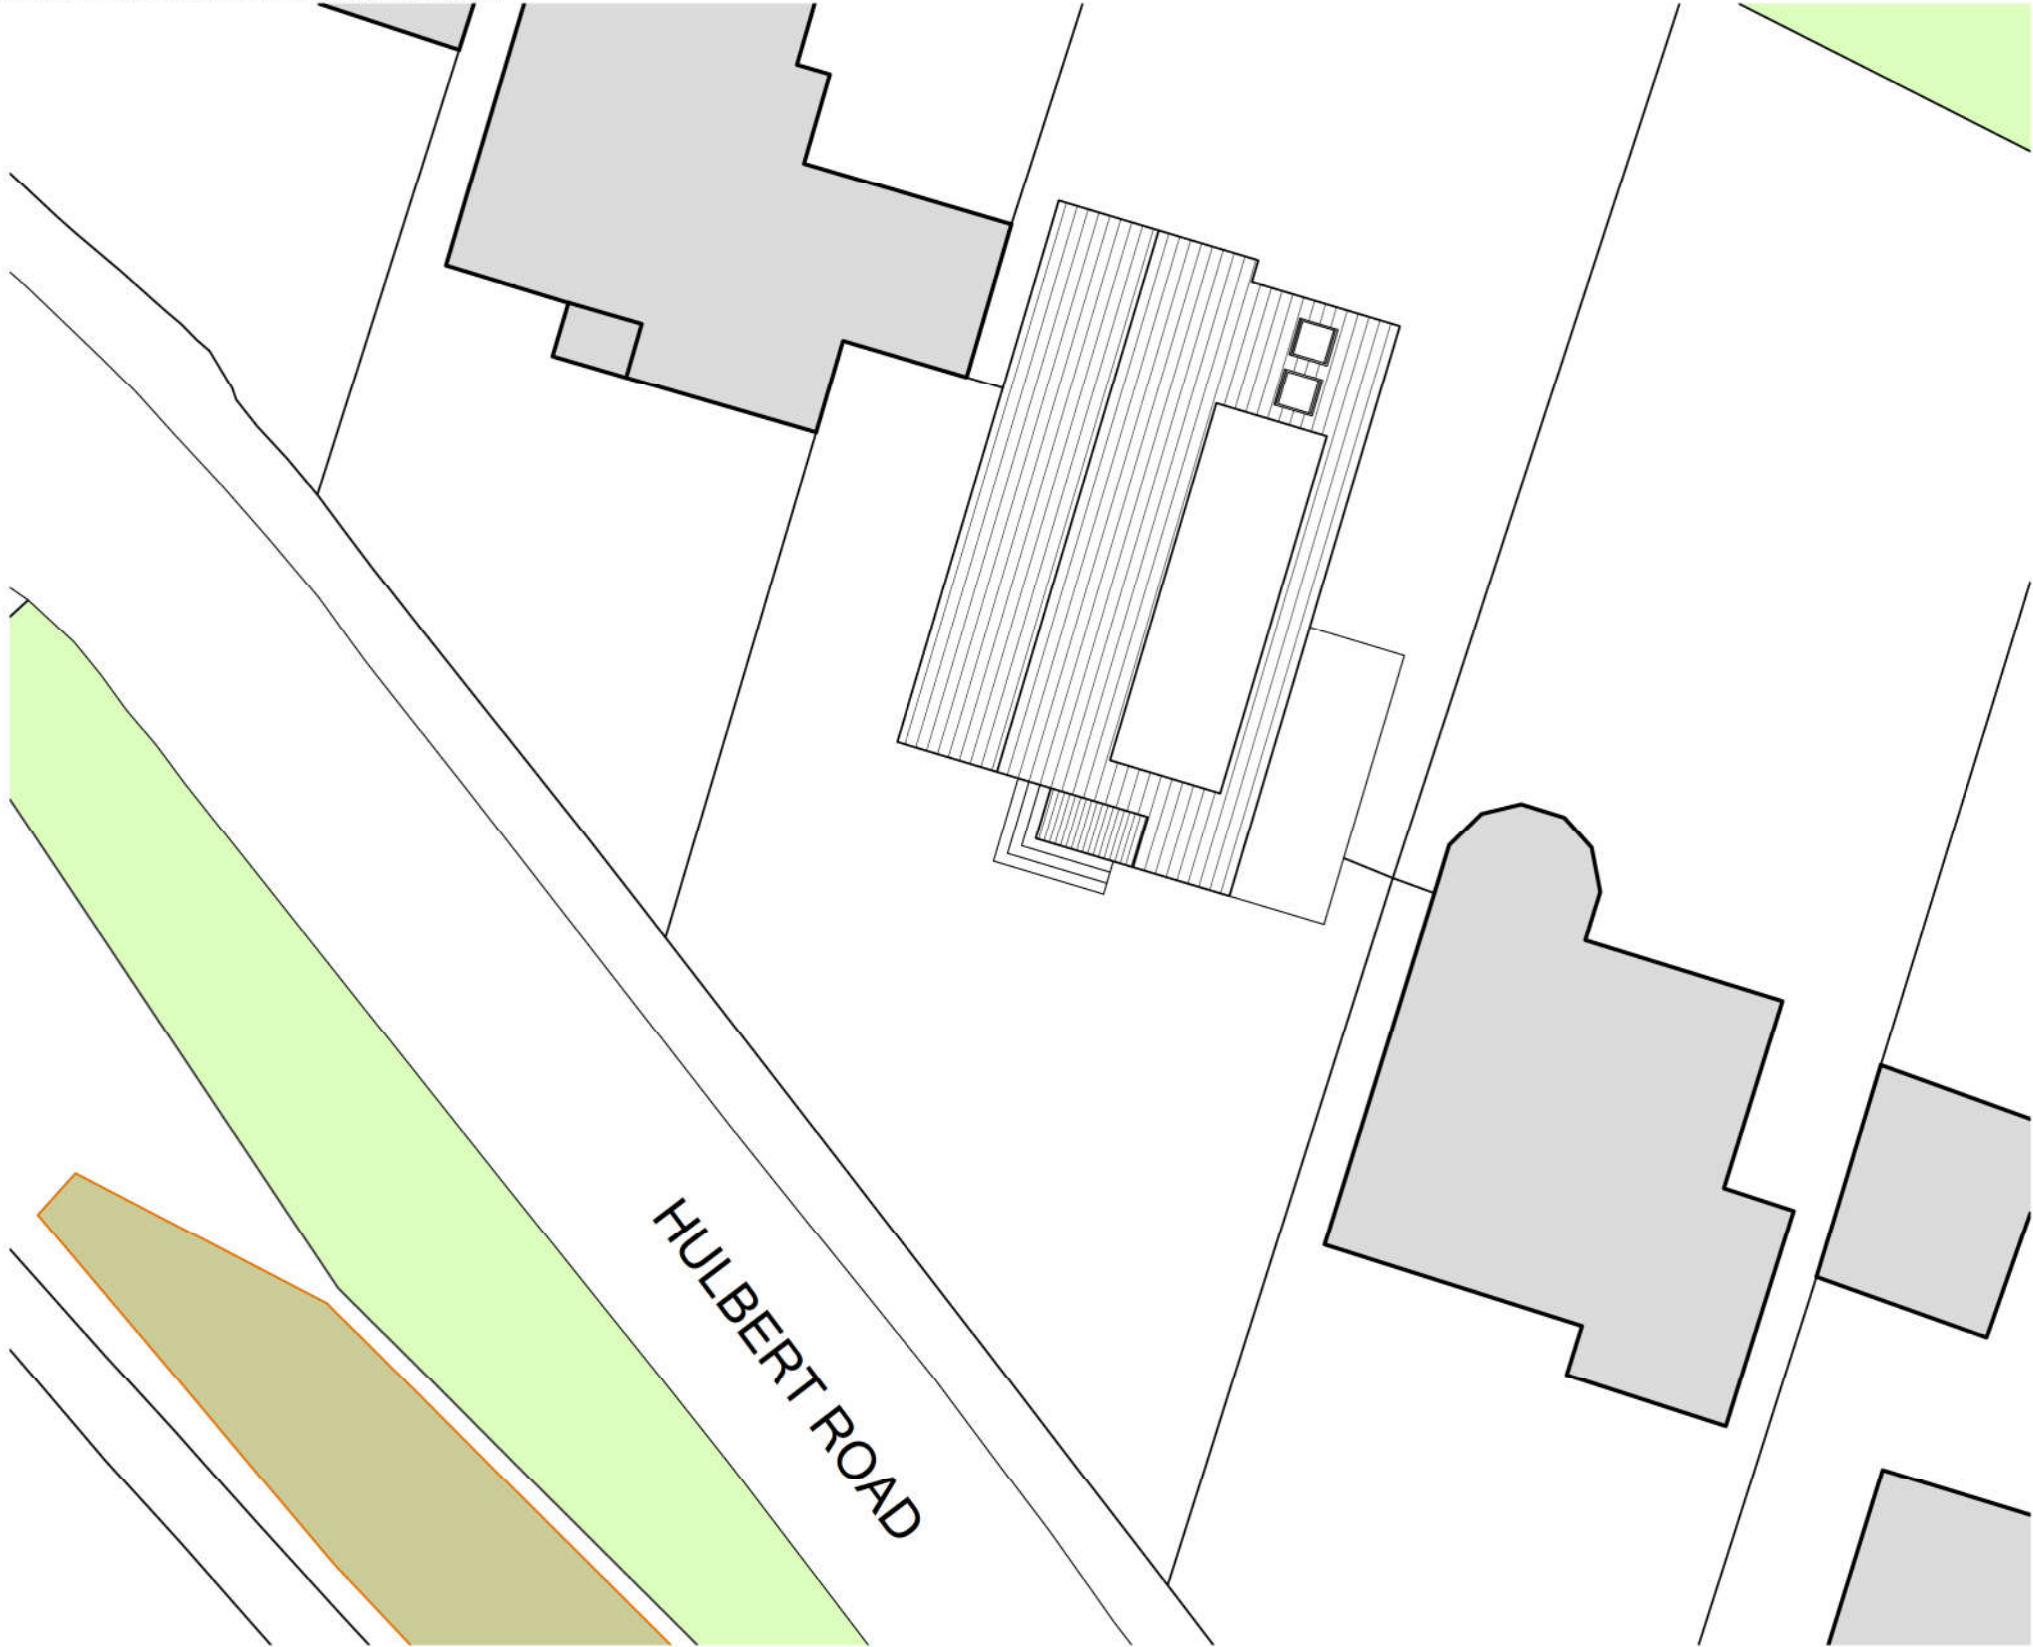


This drawing may be scaled with reference to the scale bar for planning application purposes only. Do not scale for any other purpose, use only annotated dimensions. All dimensions are to be checked by parties using the drawing, and any errors or omissions are to be reported to James Potter Associates Ltd.

Rev.	Date	Note	Author	Checked
-	dd/mm/yy	Note	XXX	XXX

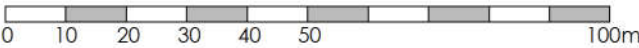


LOCATION PLAN
SCALE 1:1250

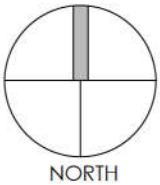

EXISTING PARKING: 6 SPACES
PROPOSED PARKING: 6 SPACES

BLOCK PLAN
SCALE 1:200

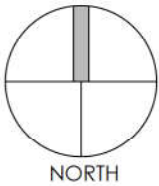

Project	TWO STOREY REAR EXTENSION & PORCH 39 HULBERT ROAD WATERLOOVILLE PO7 7NX					Drawing	BLOCK AND LOCATION PLAN			
						Job-Dwg Number	19078-PL-001		Rev.	-
Client	MR & MRS CASWELL					 JAMES POTTER ASSOCIATES www.jpa.design JPA - PORTSMOUTH 117 Highland Road, Southsea, Portsmouth, PO4 9DD t. +44(0)2394 002 897				
Status	PLANNING									
Scale	1:200/1:1250		Sheet Size	A3						
Author	RH	Checked	JP	Date	27/05/2020					