
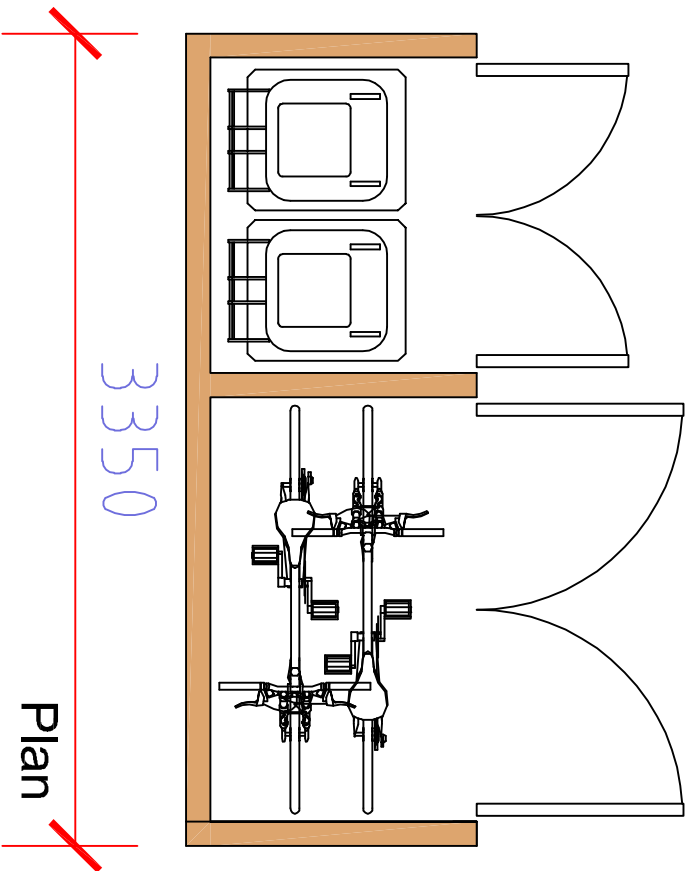


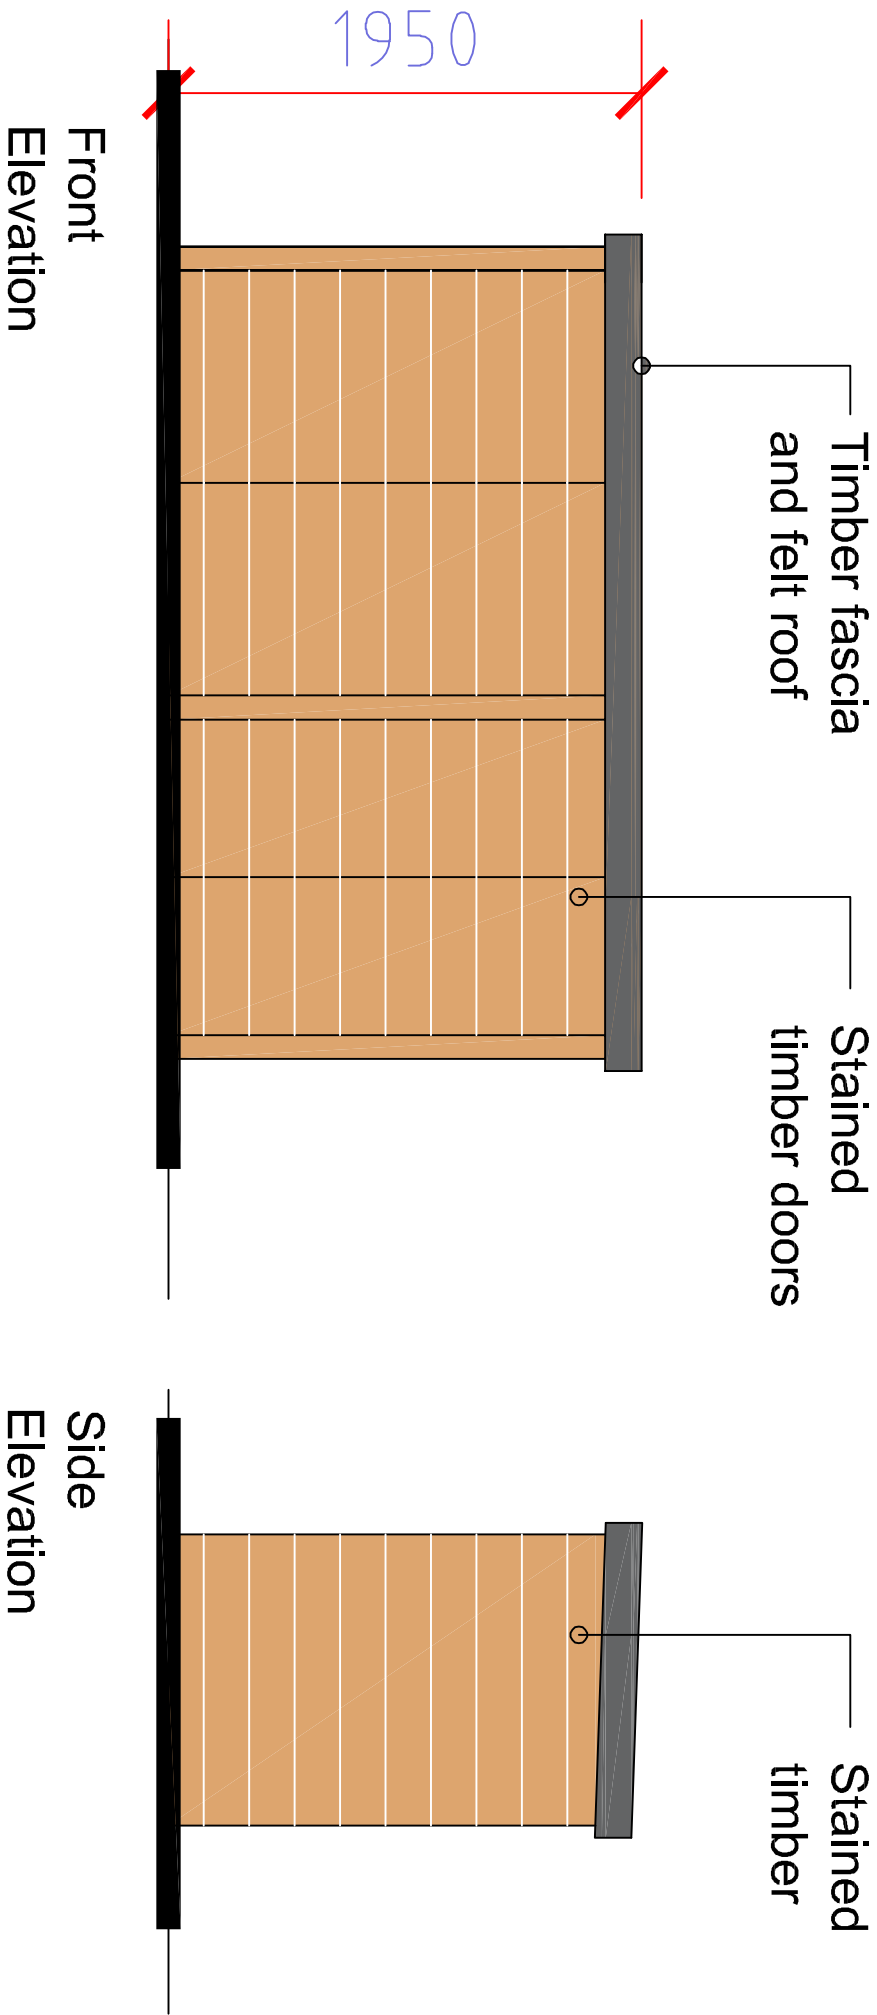

Drawing Title:

Refuse & Cycle Store

Project:

37
Creek Road
Hayling Island.

Drawn By

CRF

Date

10/02/19

SHEET SIZE

A3

Approved By

Date

Drawing No.

CFA | FULL | BS

Revision

03

Scale:

1/100

Chris Flint Associates Ltd

CHARTERED SURVEYORS - PROJECT MANAGERS
DEVELOPMENT CONSULTANTS

2 Emerald Close Waterhooille Hous PO7 8NZ
tel: 023 92 432484 fax: 023 92 358554
Email: chrisflintassociates@gmail.com

PLANNING