



The Planning Service
Office, 135 North Lane
Clanfield, Waterbooville
Hampshire PO8 0RL

T: 023 92 597364
F: 0845 519 1103
E: info@theplanningservice.co.uk

Scale is correct when printed to the stated ISO size. Printed dimensions are to be used in preference to scaled sizes and all dimensions must be checked on site by the contractor before ordering materials and or commencing work. All dimensions are in mm (millimetres) unless otherwise stated. The contractor is to ensure the works are inspected and completed to the satisfaction of the local authority. Compliance with building regulations or a party wall award / agreement is not to be assumed.

No deviation from this drawing will be permitted without the prior written consent of the designer. Under the provisions of the Building Regulations 1988, it is stated that this drawing and the work contained therein remains the property of the designer (the planning service), and may not be reproduced in any form whatsoever without prior written consent.

Under the construction (design and management) regulations 2015 (CDM2015) all design work for both principal contractors and subcontractors are to conform to those regulations.

EXEO.

Mr Jerry Boileau


9 Sweetbriar
Gardens,
Waterbooville PO7
8JB

PROPOSED
CROSS SECTIONS

Project number	203.1 v3.2
Date	09/07/2020
Drawn by	JJ
Project Status	Planning


P007

Scale 1 : 50.

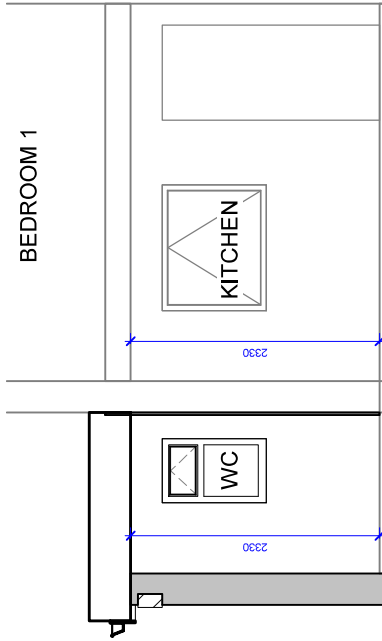


CROSS SECTION A-A

1 : 50

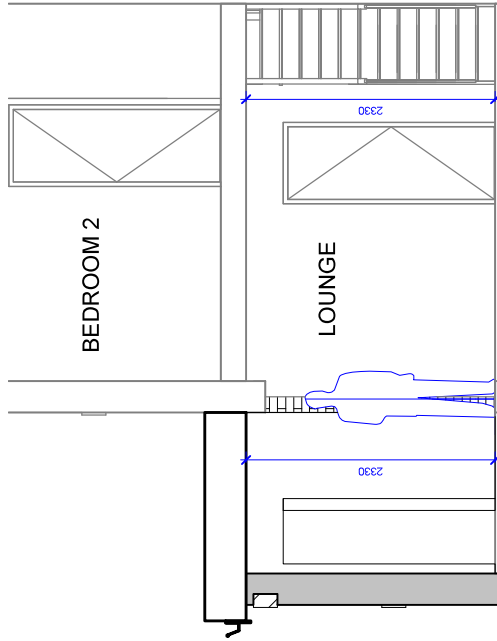

CROSS SECTION B-B

1 : 50

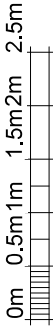

VISUAL SCALE 1:50 @ A3