


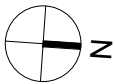


Scale Bar 1:50@A3



Notes

Locations of downpipes and gutters to be checked on site.

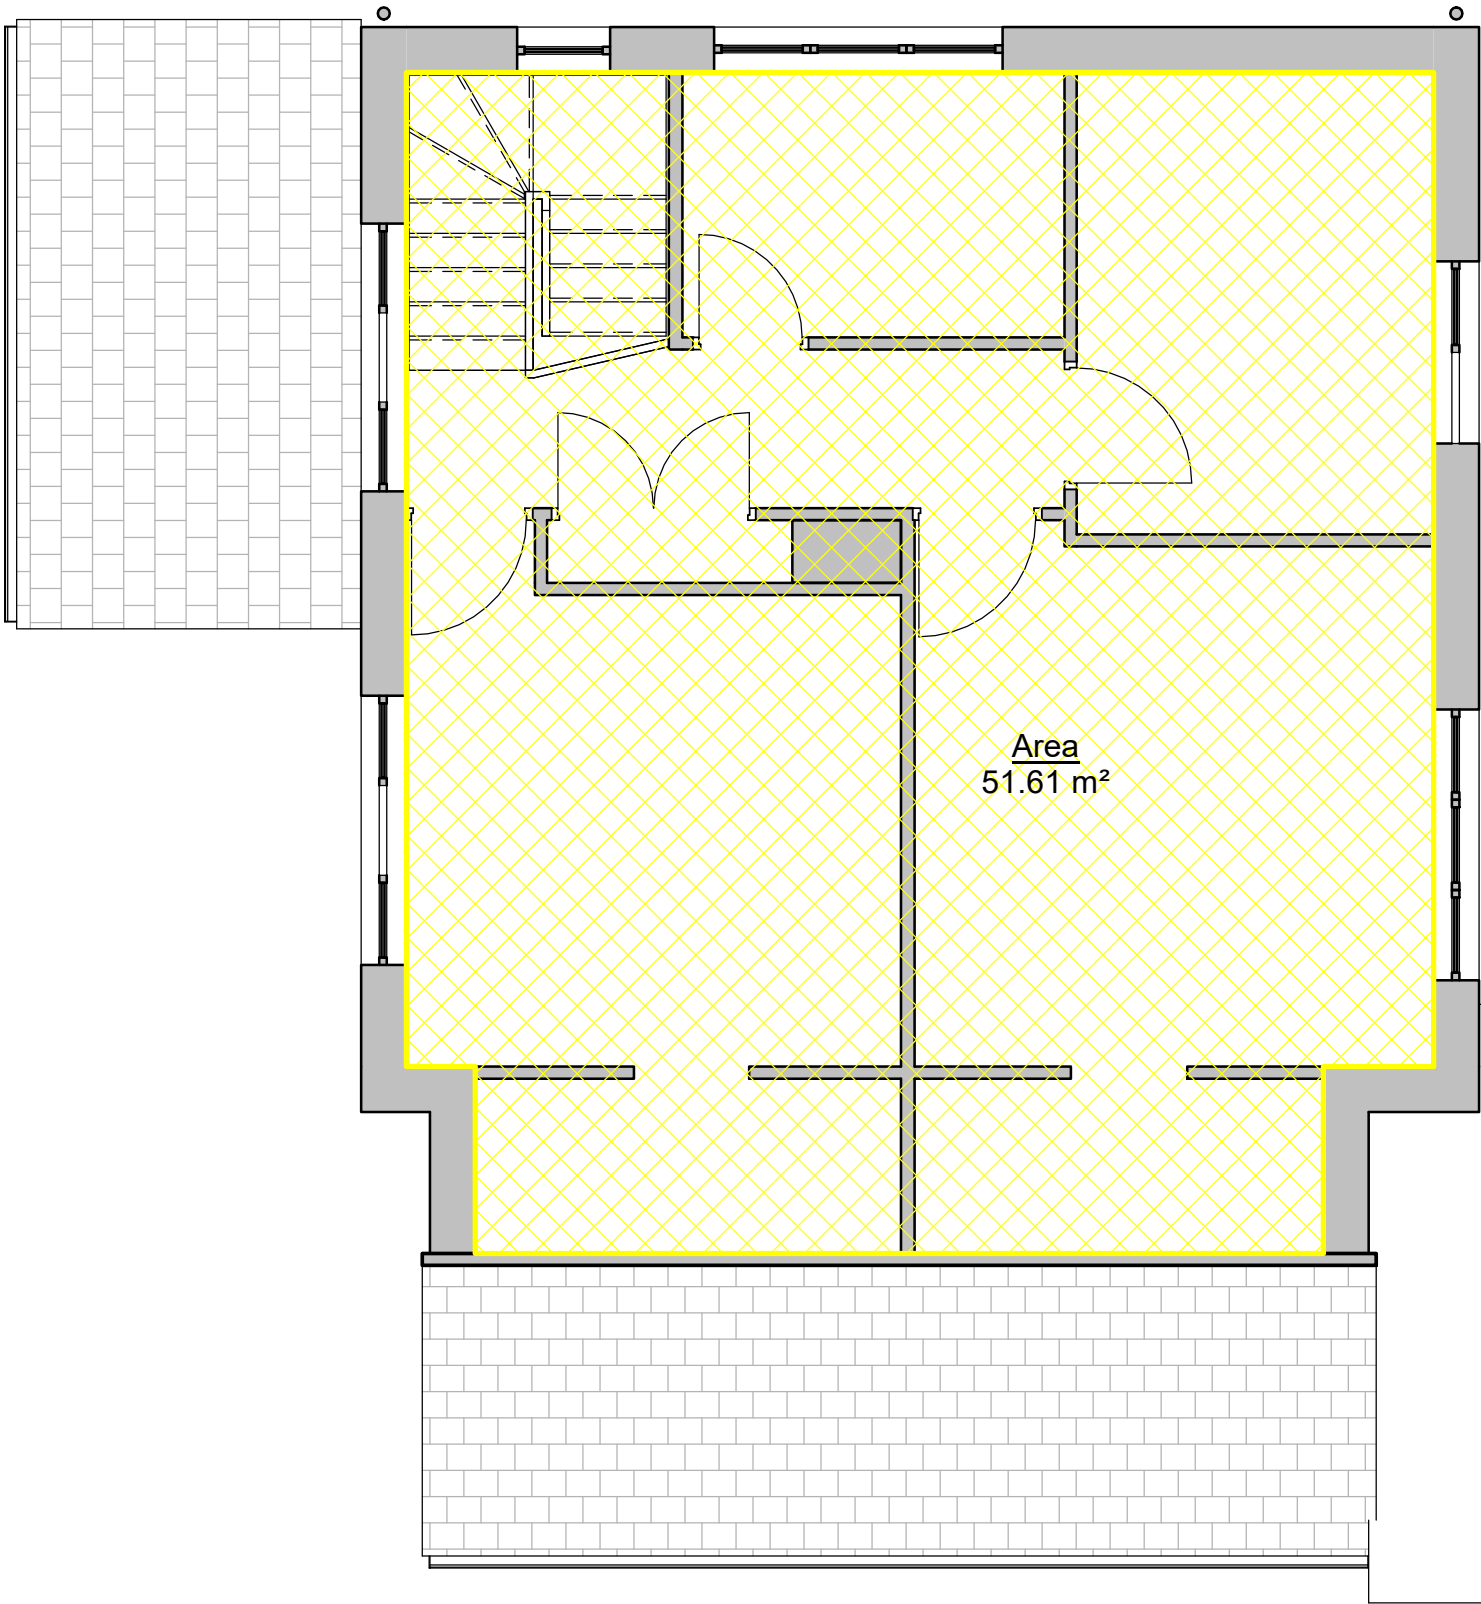

1 Existing First Floor GIA
1 : 50

Submitted for Planning		SW	DS	18/05/20
REV	DESCRIPTION	BY	CHK	DATE
Cover Storey Architects Cover Storey Architects LLP18 St Georges Avenue, HavantPO9 2RX Tel. 02392 006266info@coverstoreyarchitects.co.ukwww.coverstorey.co.uk				
Project No: 20002		Drawing No: V80-101		Revision: