
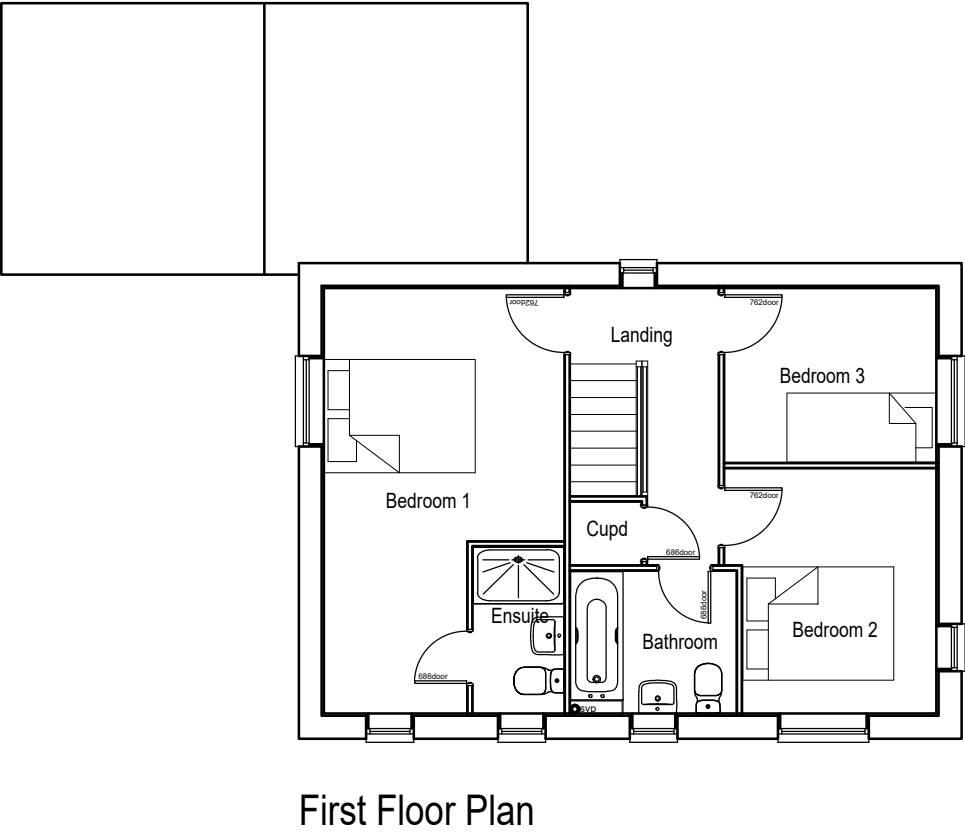


Plots		
As	-	55
Opp	-	

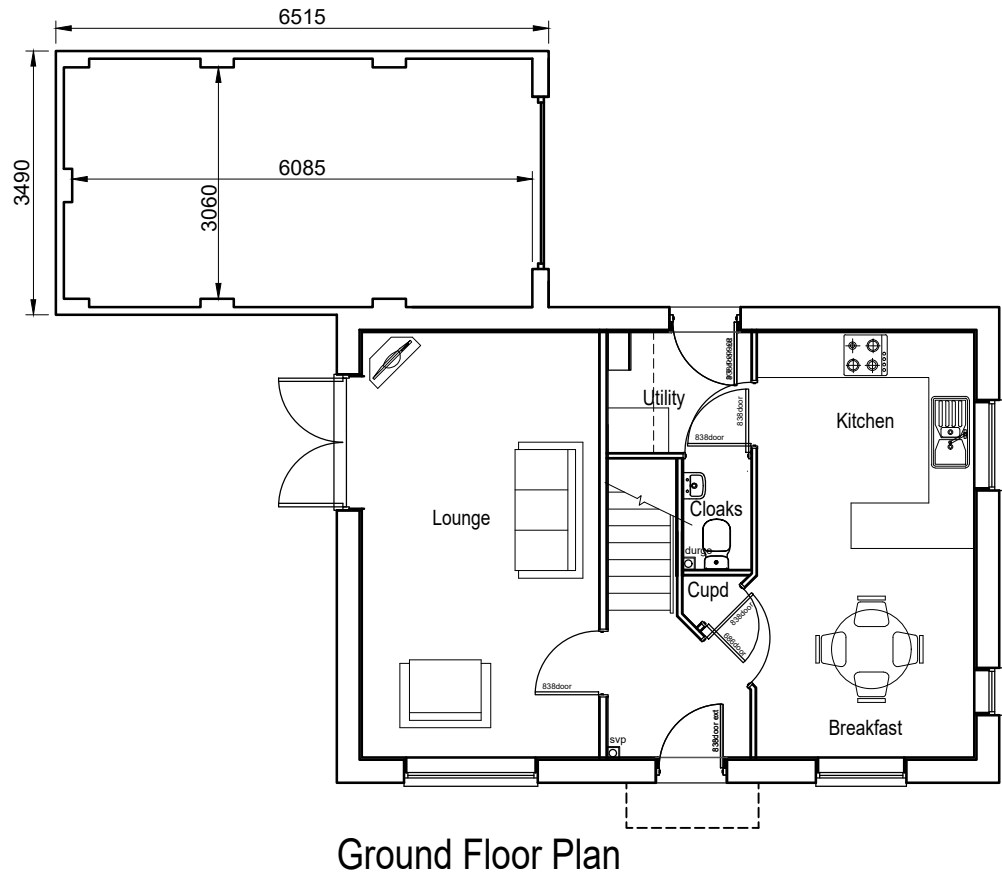

Drawing Title Clayton-Corner - Private - Plot 55	Job No -	Drawing No CLAY-C-003	Rev B	<table><tr><td>B</td><td>09.09.20</td><td>Garage size amended to minimum 3m x 6m internal to meet car parking standard SPD</td><td>CL</td><td></td></tr><tr><td>A</td><td>03.01.19</td><td>Plots re-numbered to suit revised site layout</td><td>CL</td><td></td></tr><tr><td>Rev</td><td>Date</td><td>Revision Details</td><td>Dr</td><td>Ch</td></tr></table>	B	09.09.20	Garage size amended to minimum 3m x 6m internal to meet car parking standard SPD	CL		A	03.01.19	Plots re-numbered to suit revised site layout	CL		Rev	Date	Revision Details	Dr	Ch
	B	09.09.20	Garage size amended to minimum 3m x 6m internal to meet car parking standard SPD		CL														
	A	03.01.19	Plots re-numbered to suit revised site layout		CL														
Rev	Date	Revision Details	Dr	Ch															
Drawn CD	Checked BR	Date 25.06.18																	
Scale 1:100 @ A3 	Status APPROVAL																		

PERSIMMON
Together, we make a home