






ELEVATION A – SOUTH

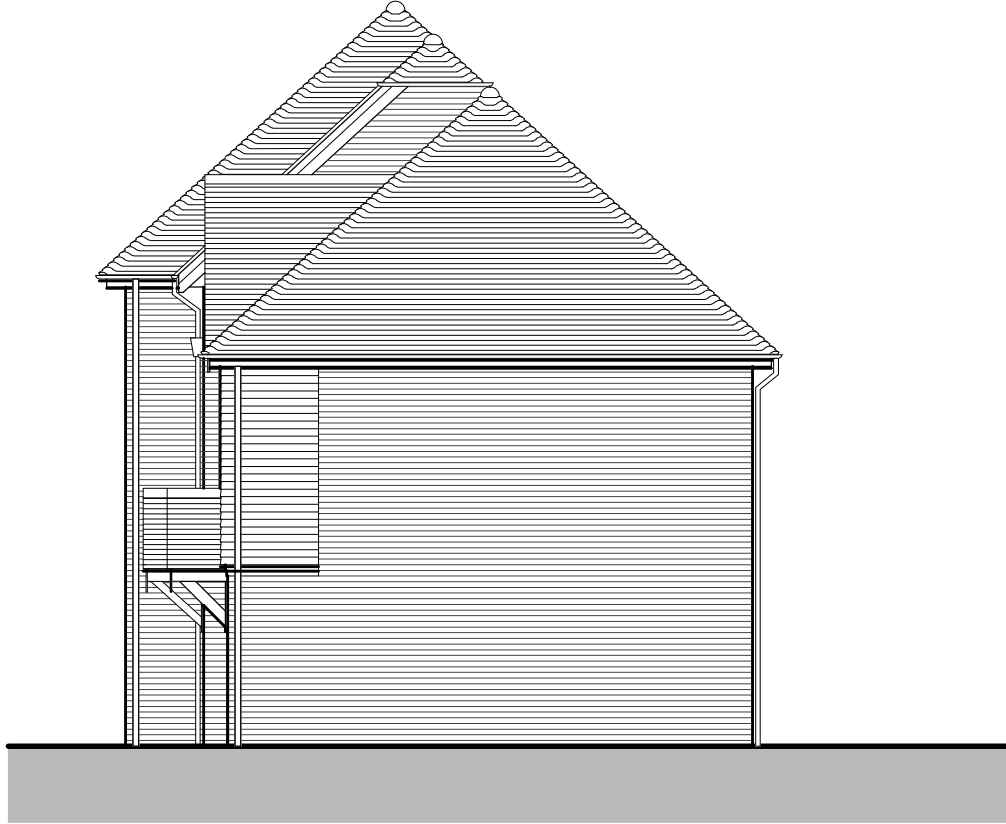


ELEVATION B – EAST

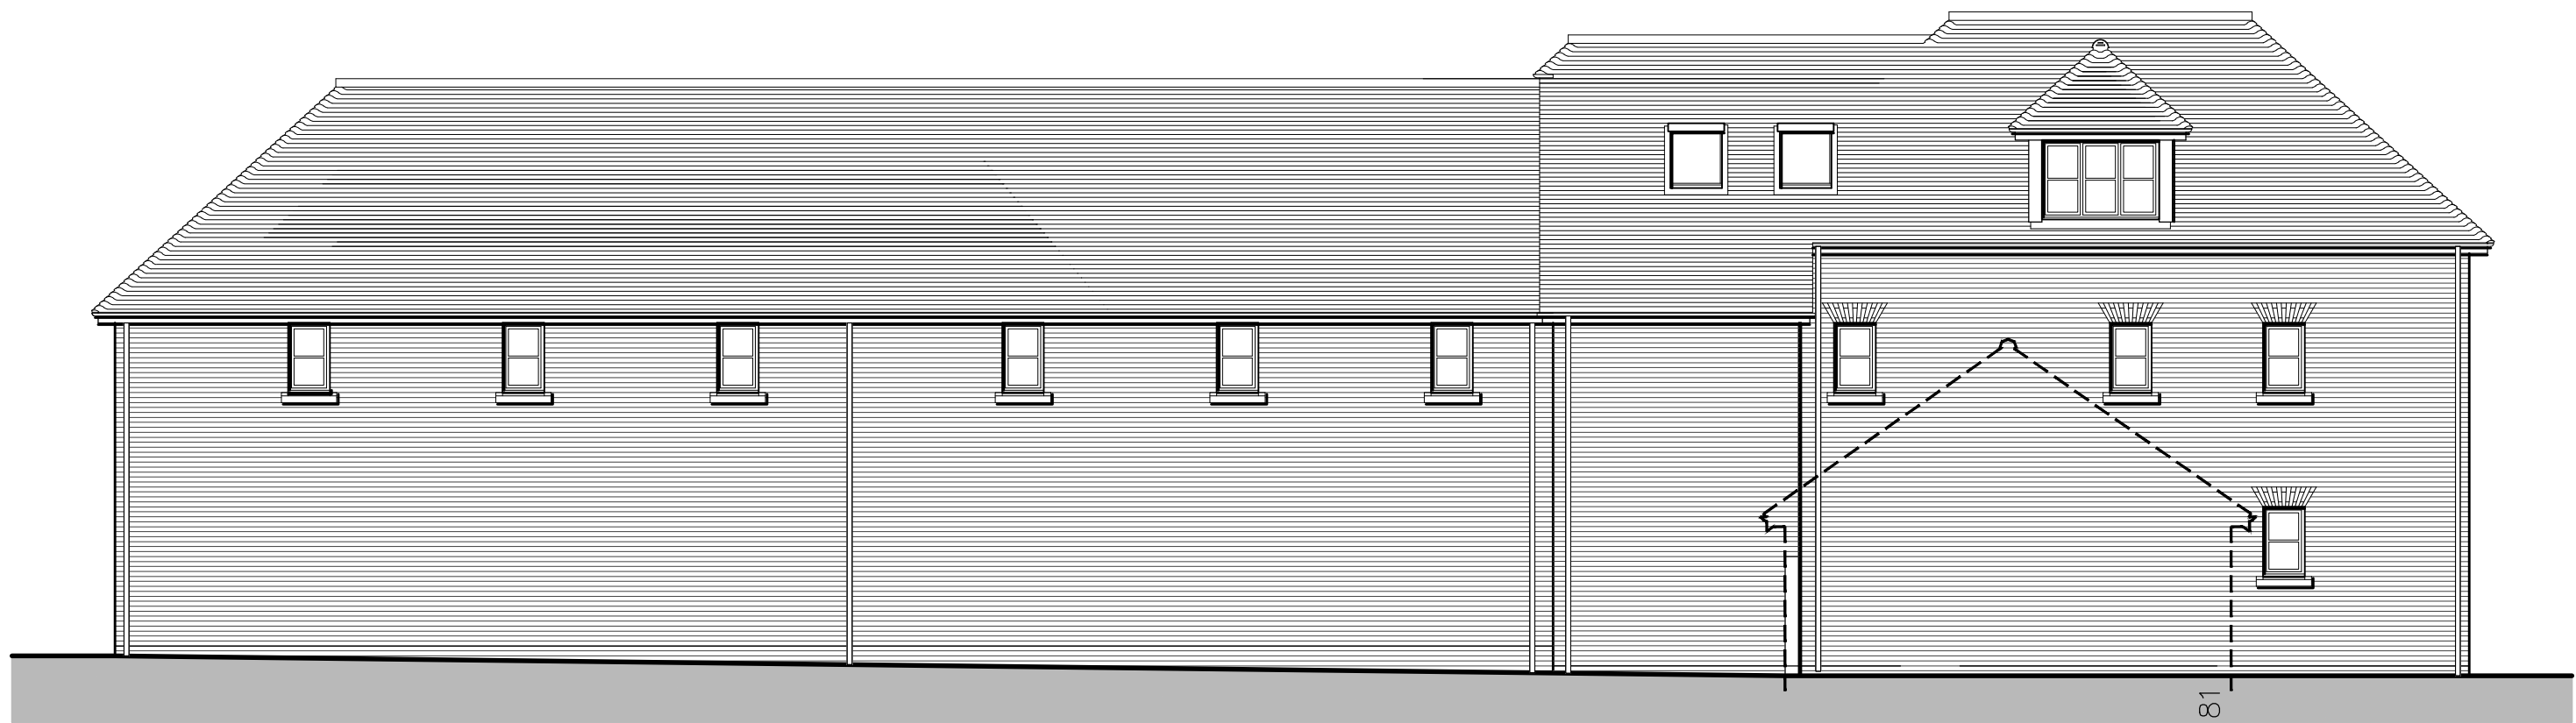

ELEVATION C – NORTH

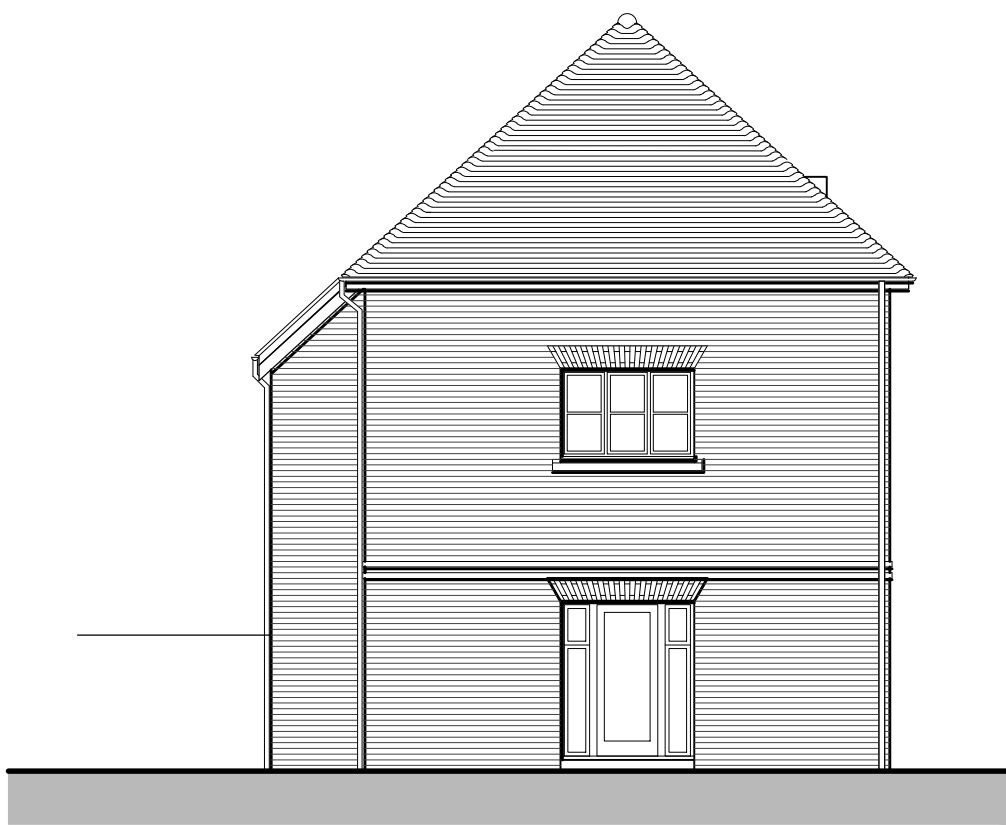

ELEVATION D – WEST

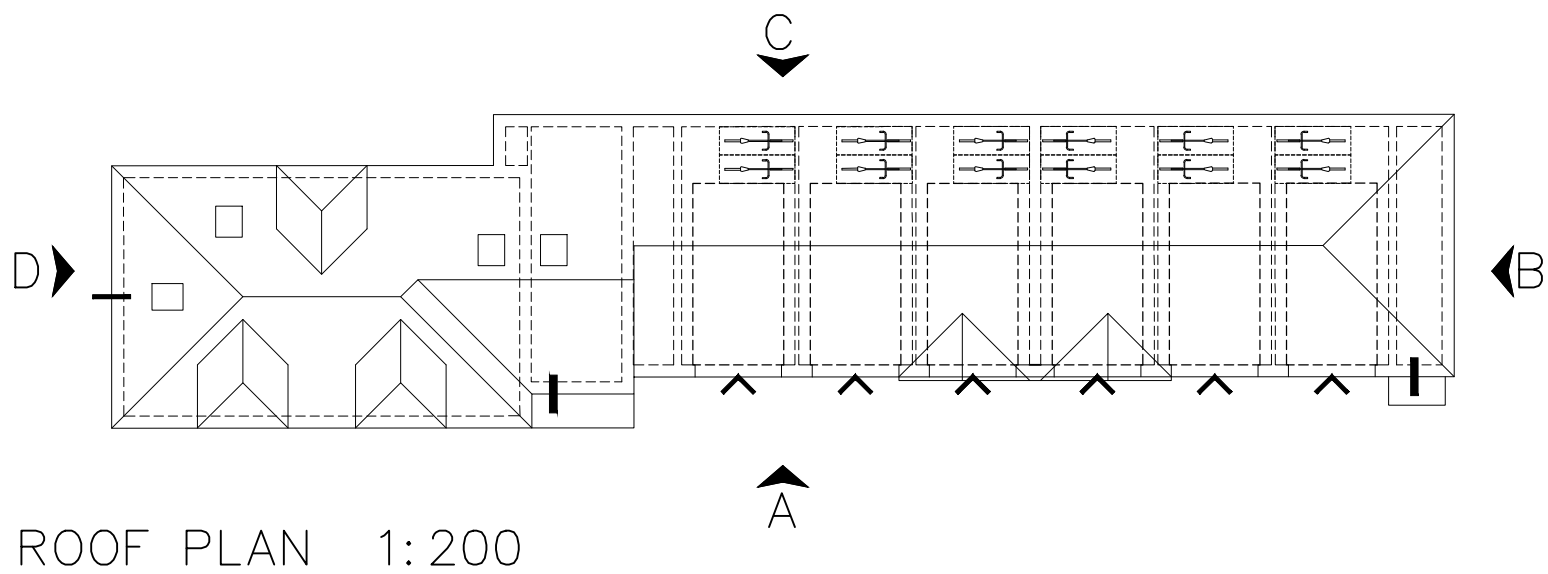

ROOF PLAN 1:200

PLANNING ISSUE

Project:
WOODCROFT FARM, HAVANT
PHASE 3 (RESIDENTIAL PHASE 2)

Drawing Title:
BLOCK TYPE AL
FLOOR LANS UNITS 182-186
1BF4, 2BF5 & 2BFOG

