


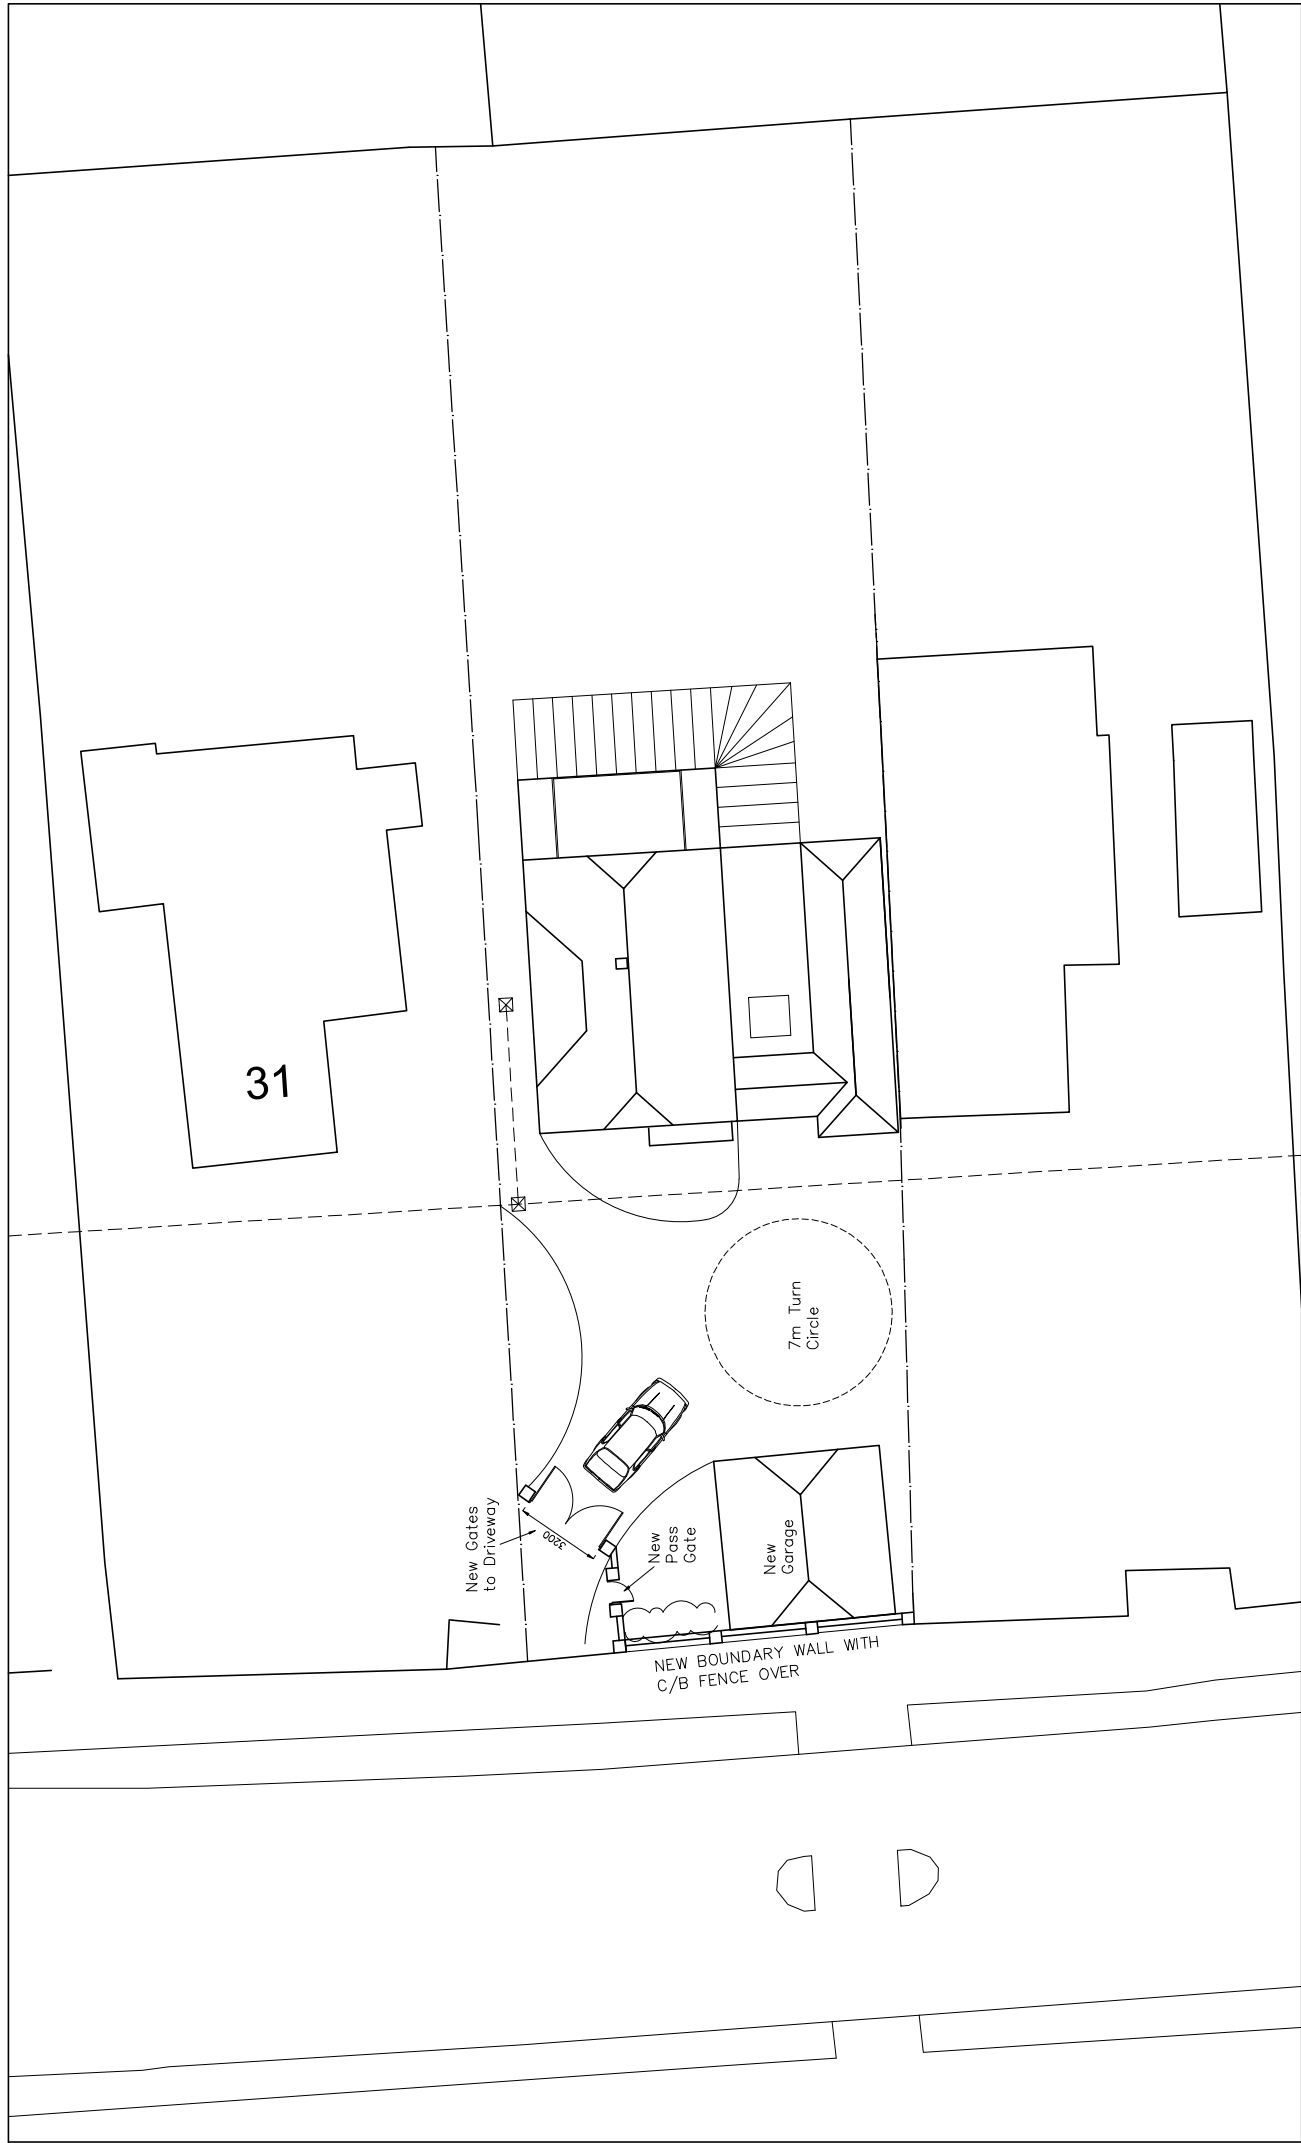

Scale A1=1:100, A3=1:200 Drawn OS/JHL Date 24/02/2020		33 Langstone Road Havant PO9 1RB		20002-102^B	
PROPOSED SITE PLAN		Revisions a) Client revisions/10.03.20/JHL b) Client revisions/22.05.20/JHL - c) - d)			
					
CAD Critchley Architecture And Design Ltd. Contact: 02392 474 919 info@cad-online The Old Brewery, 55E South Street, Havant, PO9 1BU					