
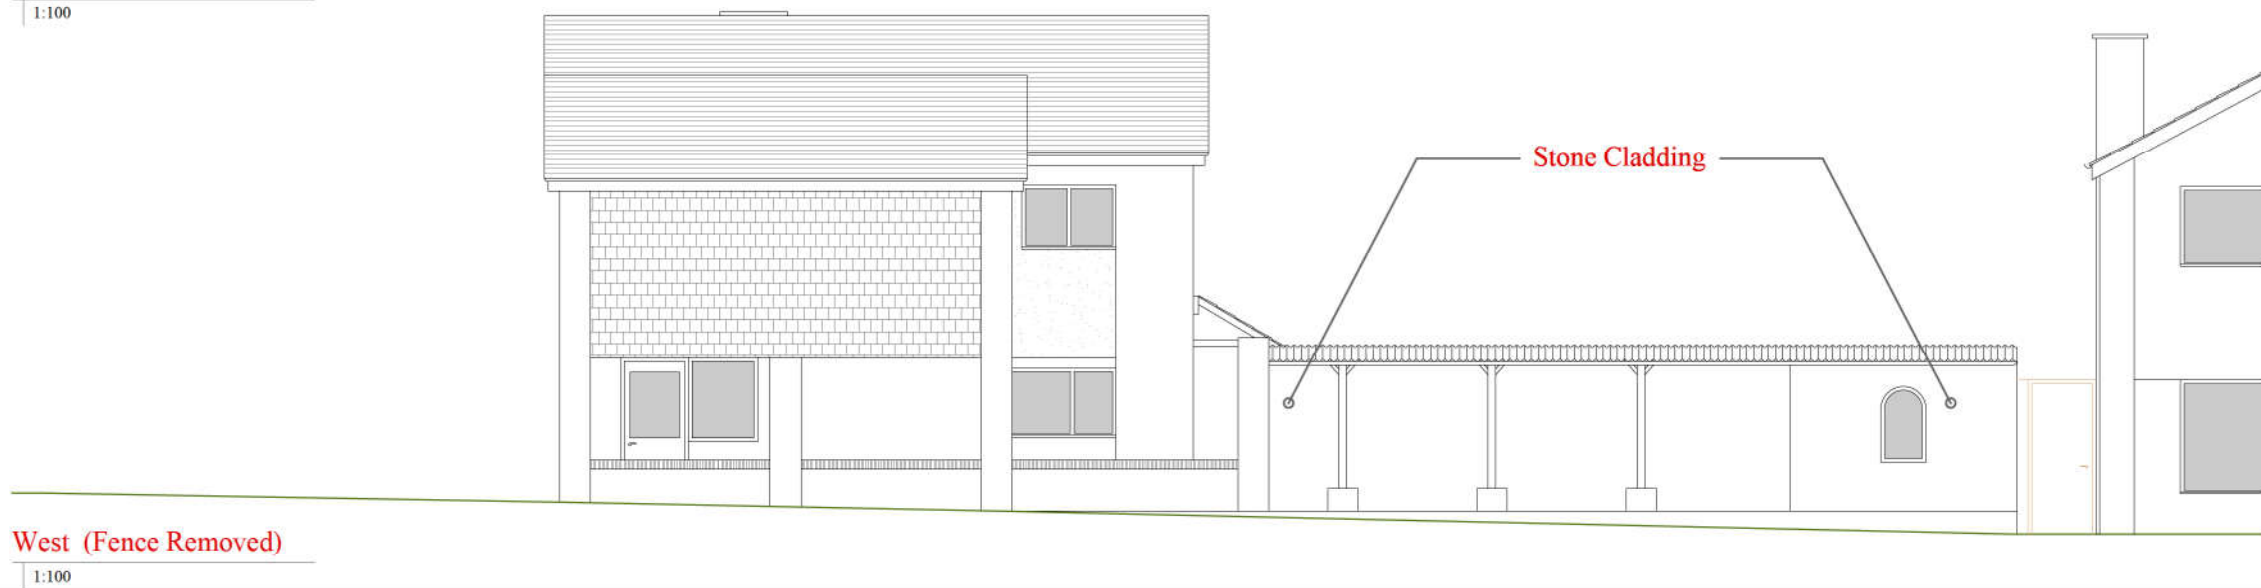
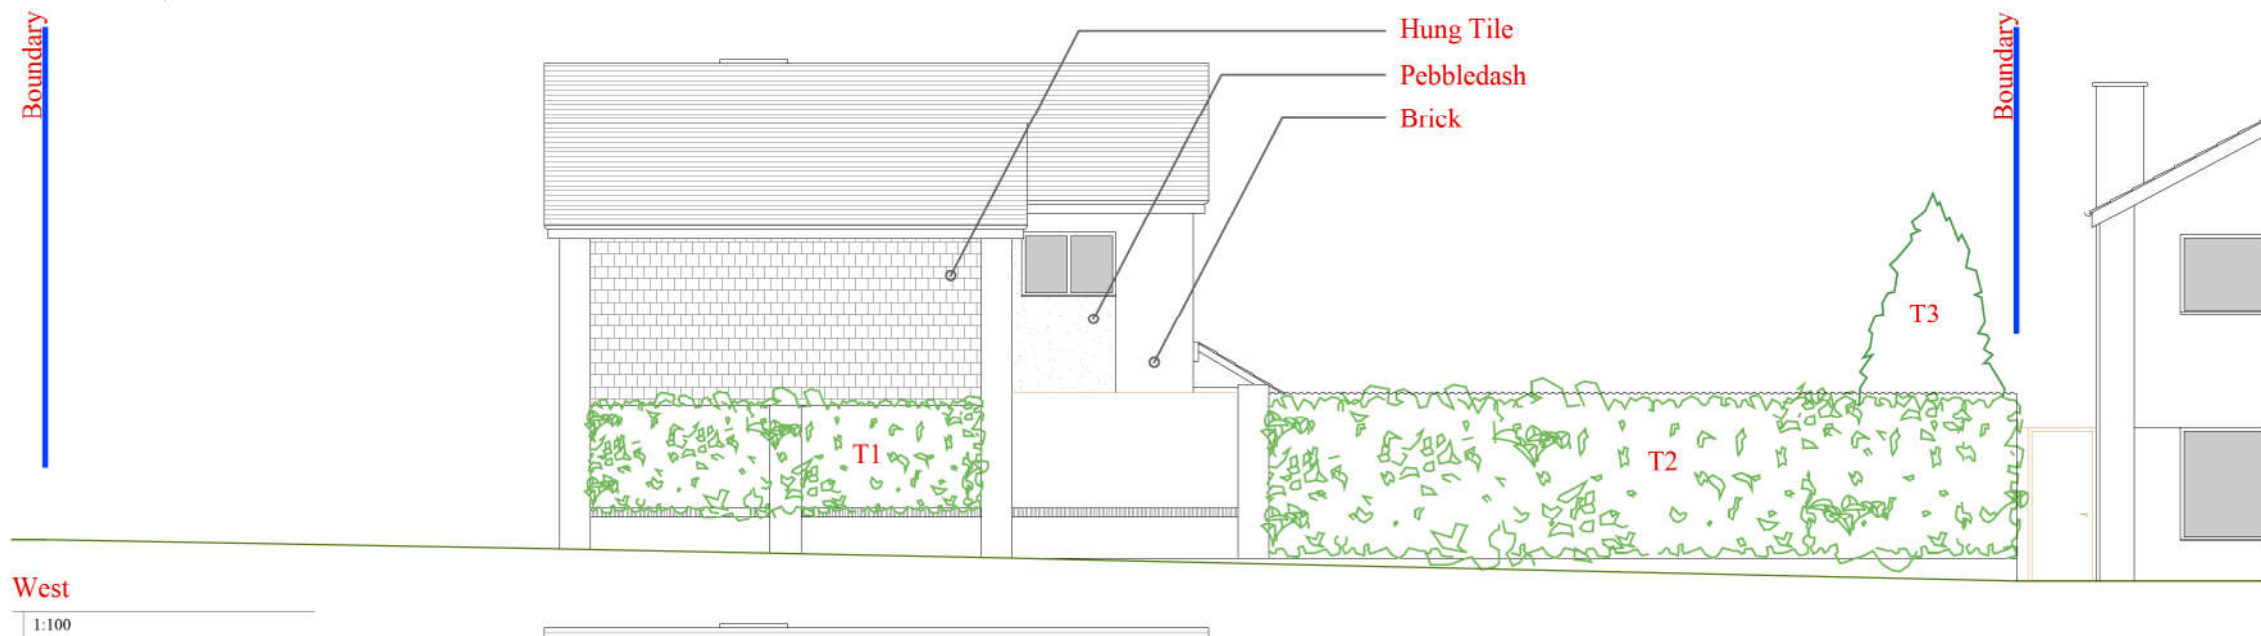


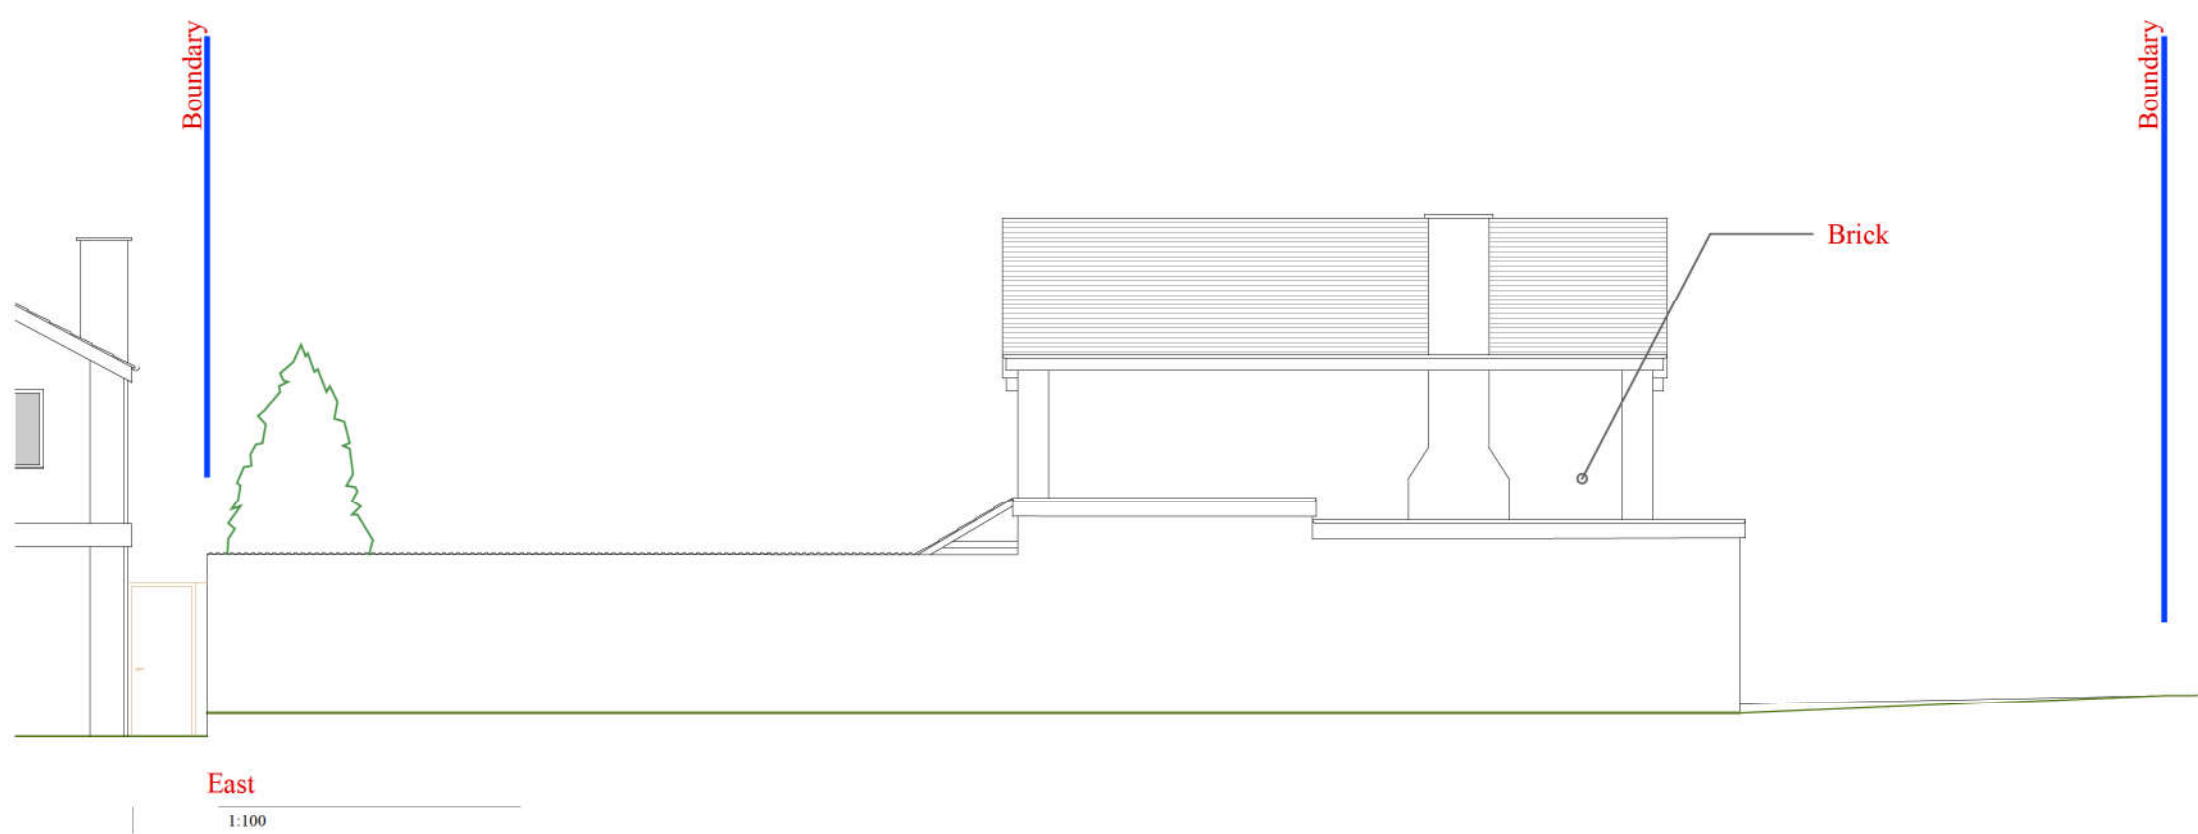

Address
19 Luard Court,
Warblington, Hampshire,
PO9 2TN

Drawing
Existing: Elevations

Scale @ A3
1:100

Date
30.04.2020

Issue Date
20.04.2020


Drawn By NdC	Checked By MD
------------------------	-------------------------

Job No.
251119

Drawing No.
104

Revision
001

Status
For Comment

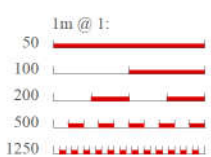

tel: 07878 304501
email: mike@threestudio.co.uk
web: www.threestudio.co.uk



9 Flint House
New Park Road
Chichester
West Sussex
PO19 7XH

This drawing is the copyright of **ThreeStudio**.
Do not scale from this drawing except for Local Authority planning purposes
All dimensions must be checked on site prior to commencement of works