


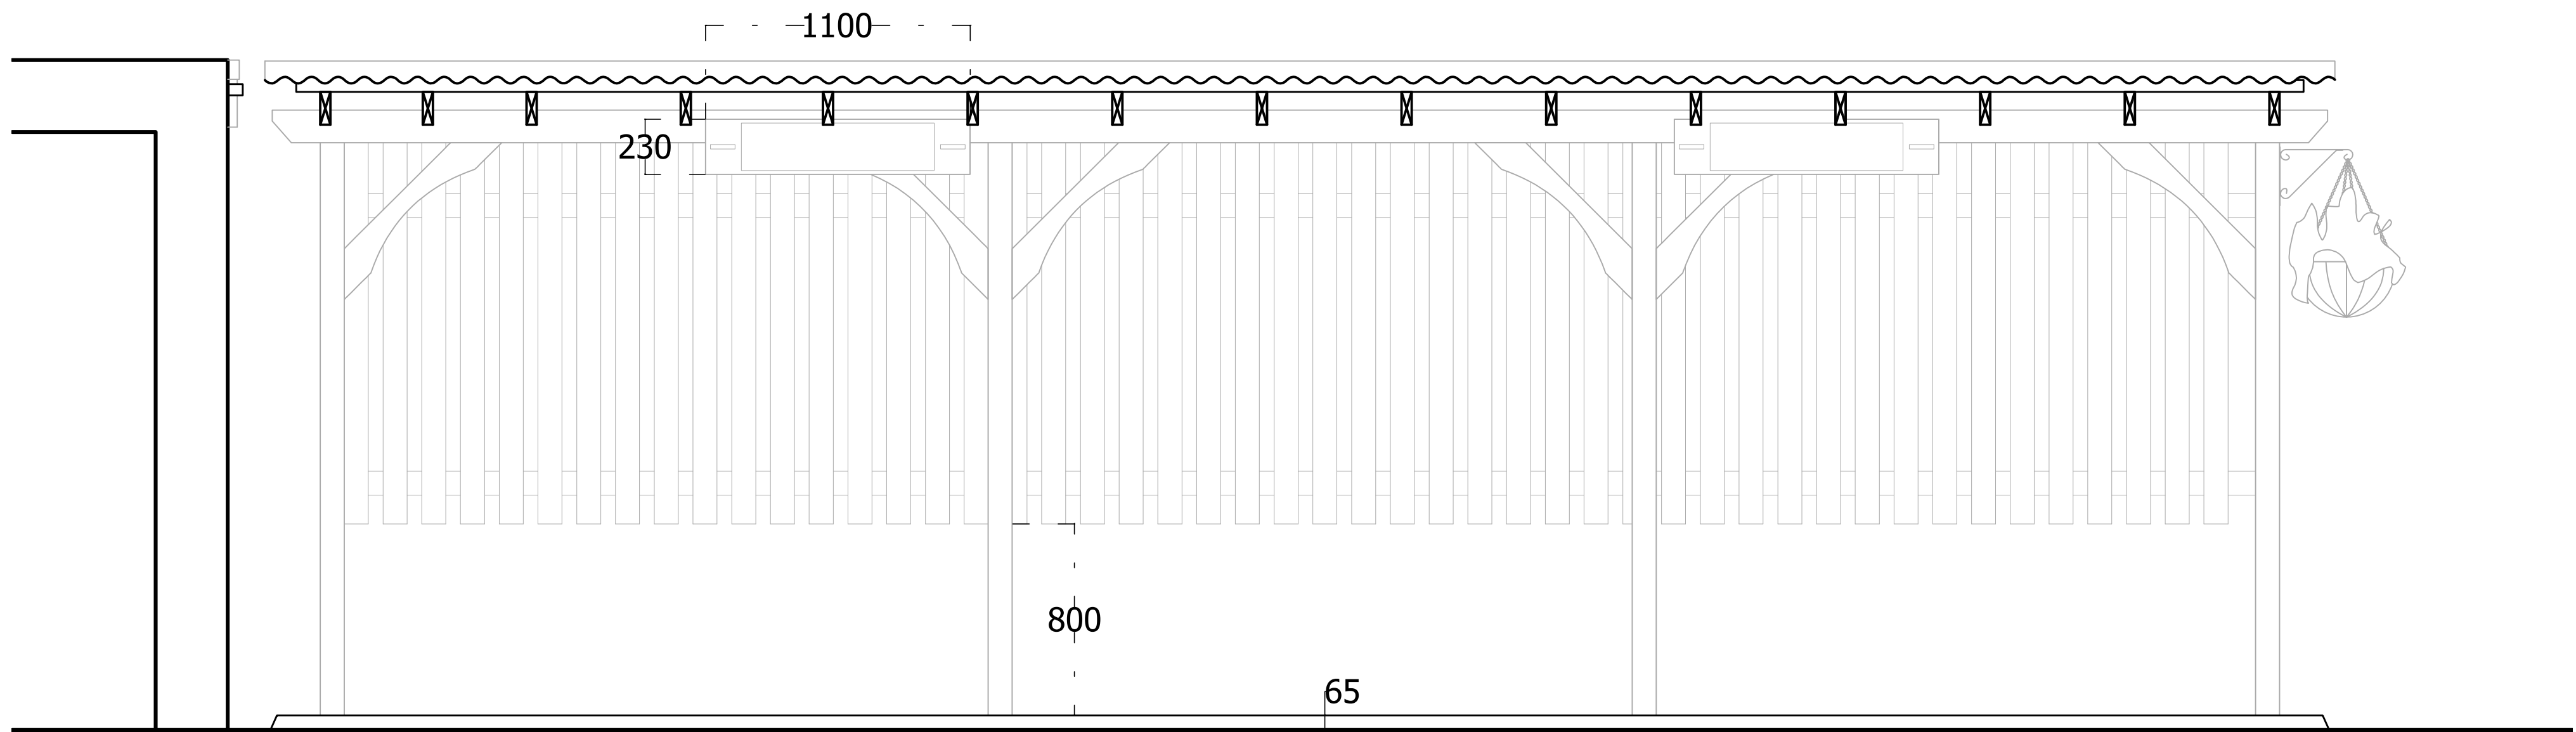


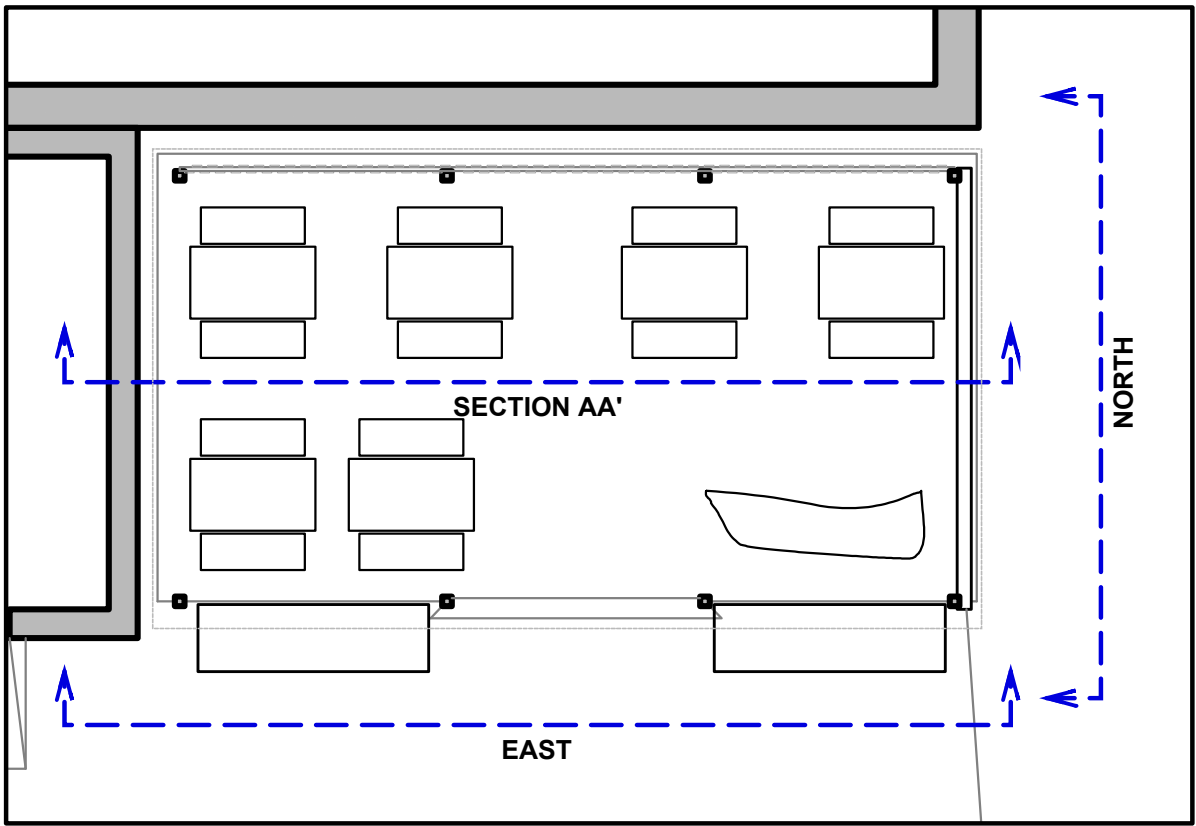

Proposed Section AA'
Scale 1:20 @ A1, 1:40 @ A3

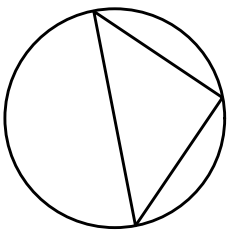

Elevation Key
NTS

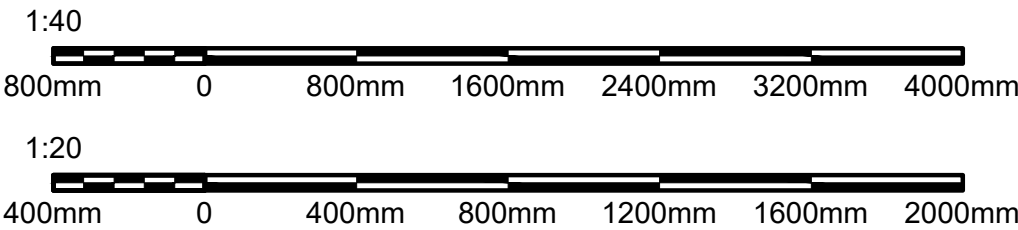

ISSUED FOR INFO 21.11

Rev	Description	Date
Do not scale from drawings. All discrepancies to be reported to the Client immediately. All dimensions to be verified by contractor on site prior to any works commencing.		
Client Name :		Fullers, Smith & Turner
Project Address :		The King's Arms
		19 Havant Road
		Emsworth, PO10 7JD
Description :		PROPOSED TIMBER
		FRAMED SEATING AREA
Scale :		1:20 @ A1, 1:40 @ A3

WESTWOOD STUDIOS Ltd
97 Dale Avenue,
Hassocks,
West Sussex,
BN6 8LR.

t: 07957421434
info@westwoodstudios.co.uk

INFORMATION	
Dwg No.	Rev No.
19-038-02-05	-