


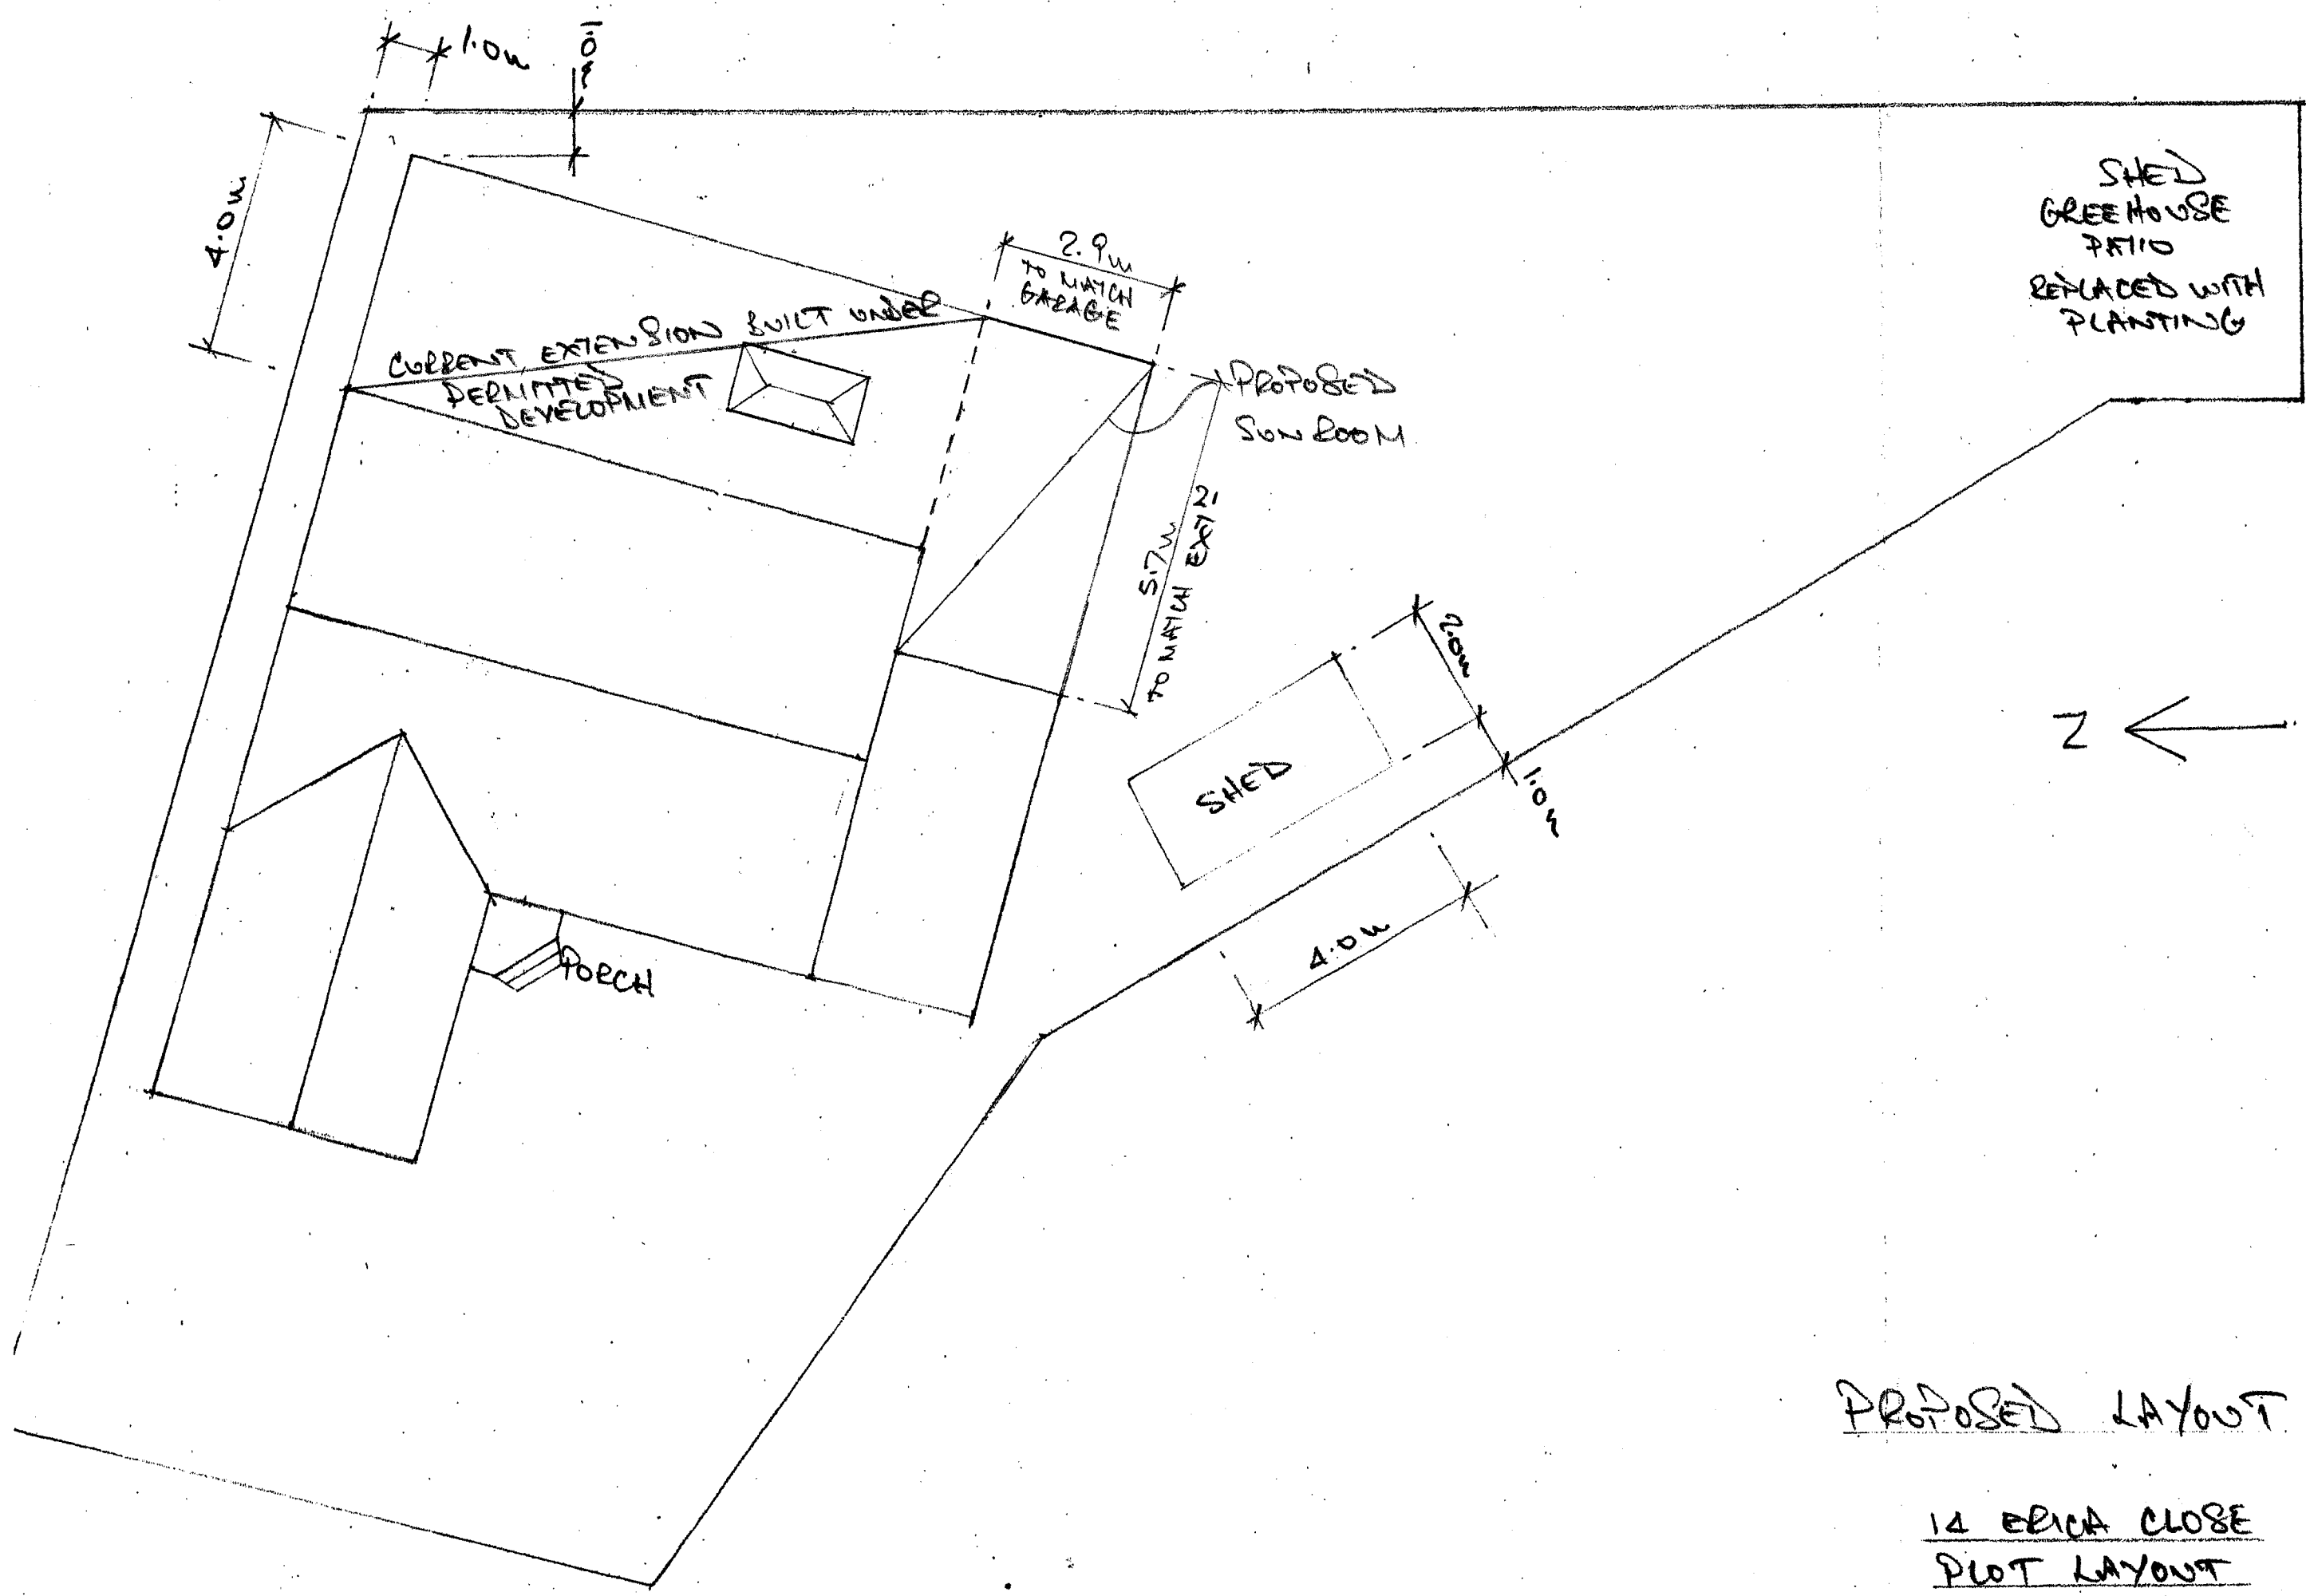

PROPOSED LAYOUT

14 ERICA CLOSE
PLOT LAYOUT
1:100