


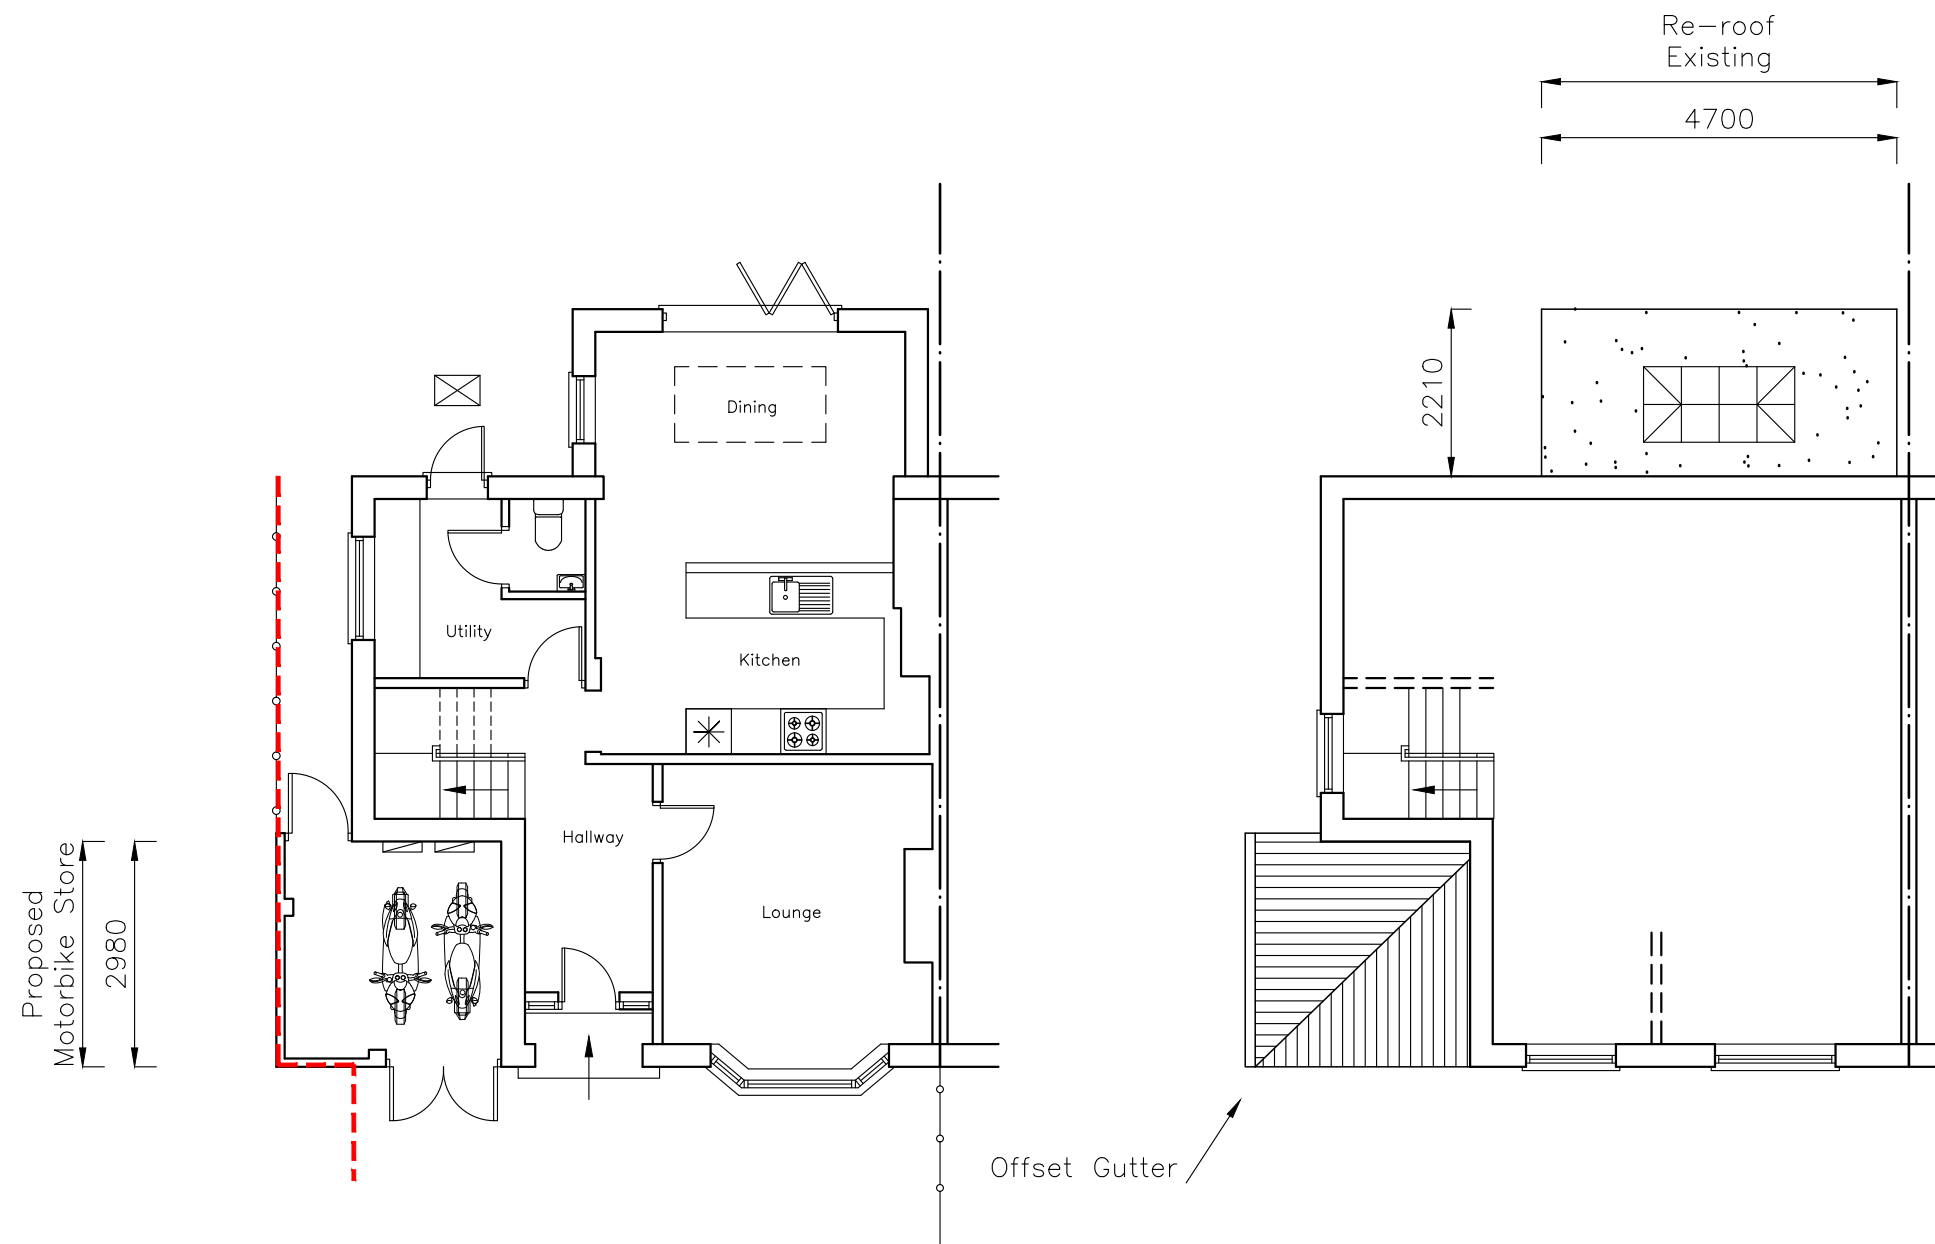

CAD

Critchley Architecture And Design Ltd.
Contact: 02392 474 919 | info@cad.online
The Old Brewery, 15E South Street, Havant, PO9 1BU

Proposed Plans

Revisions	
a)	Enlarged Store/12.12.19/SAR
b)	
c)	
d)	

15 Hallett Road,
Havant,
Hampshire,
PO9 2PJ

Scale A1=1:50, A3=1:100
Drawn SAR
Date 25/11/19

19079-401^A

10m

20m

30m

40m