



PROPOSED SECOND FLOOR

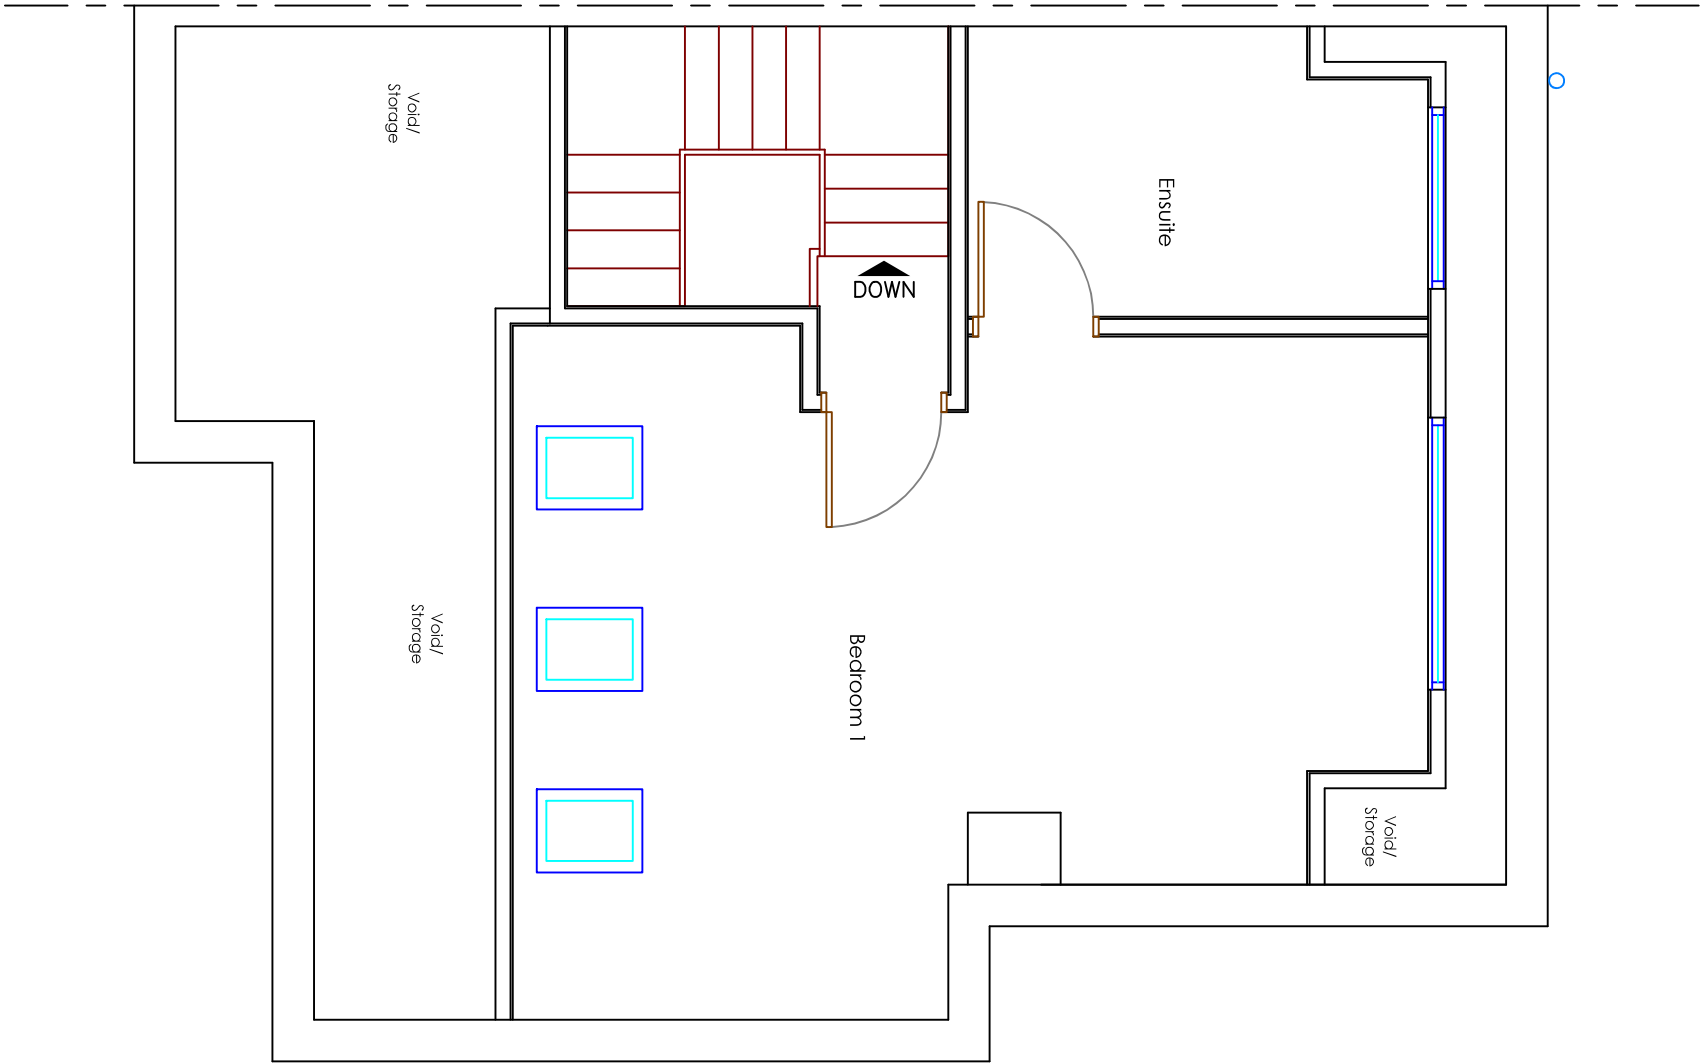

Copyright is reserved by GBS Designs and is issued on the condition that it is not copied or disclosed by or to any unauthorised persons without prior consent in writing from GBS Designs.

All dimensions to be checked on site
All structural elements to be specified by a suitably qualified structural engineer.

REV	DESCRIPTION	DRAWN	DATE
-	Initial design	GBS	02 DEC 19
A	Revisions to loft conversion - front dormer replaced by skylights, rear dormers replaced by large dormer, and some internal changes.	GBS	13 JAN 20
B	Parking, block, site and location plans added	GBS	25 FEB 20

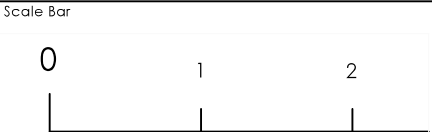

Drawing Ref 34HIGFIEAVE 11	
Scale at A1	Scale at A3
N/A	1:50
Date 02 DEC 2019	
Drawn by GBS	

Drawing Title
Single storey rear extension and loft conversion at 34 Highfield Ave, Waterloooville, Hampshire, PO7 7PX.



CAD - ARCHITECTURE - DESIGN

6 Shillinglee Waterloooville
Hampshire PO7 5RW

Tel 023 9225 8315
www.gbs-designs.co.uk