



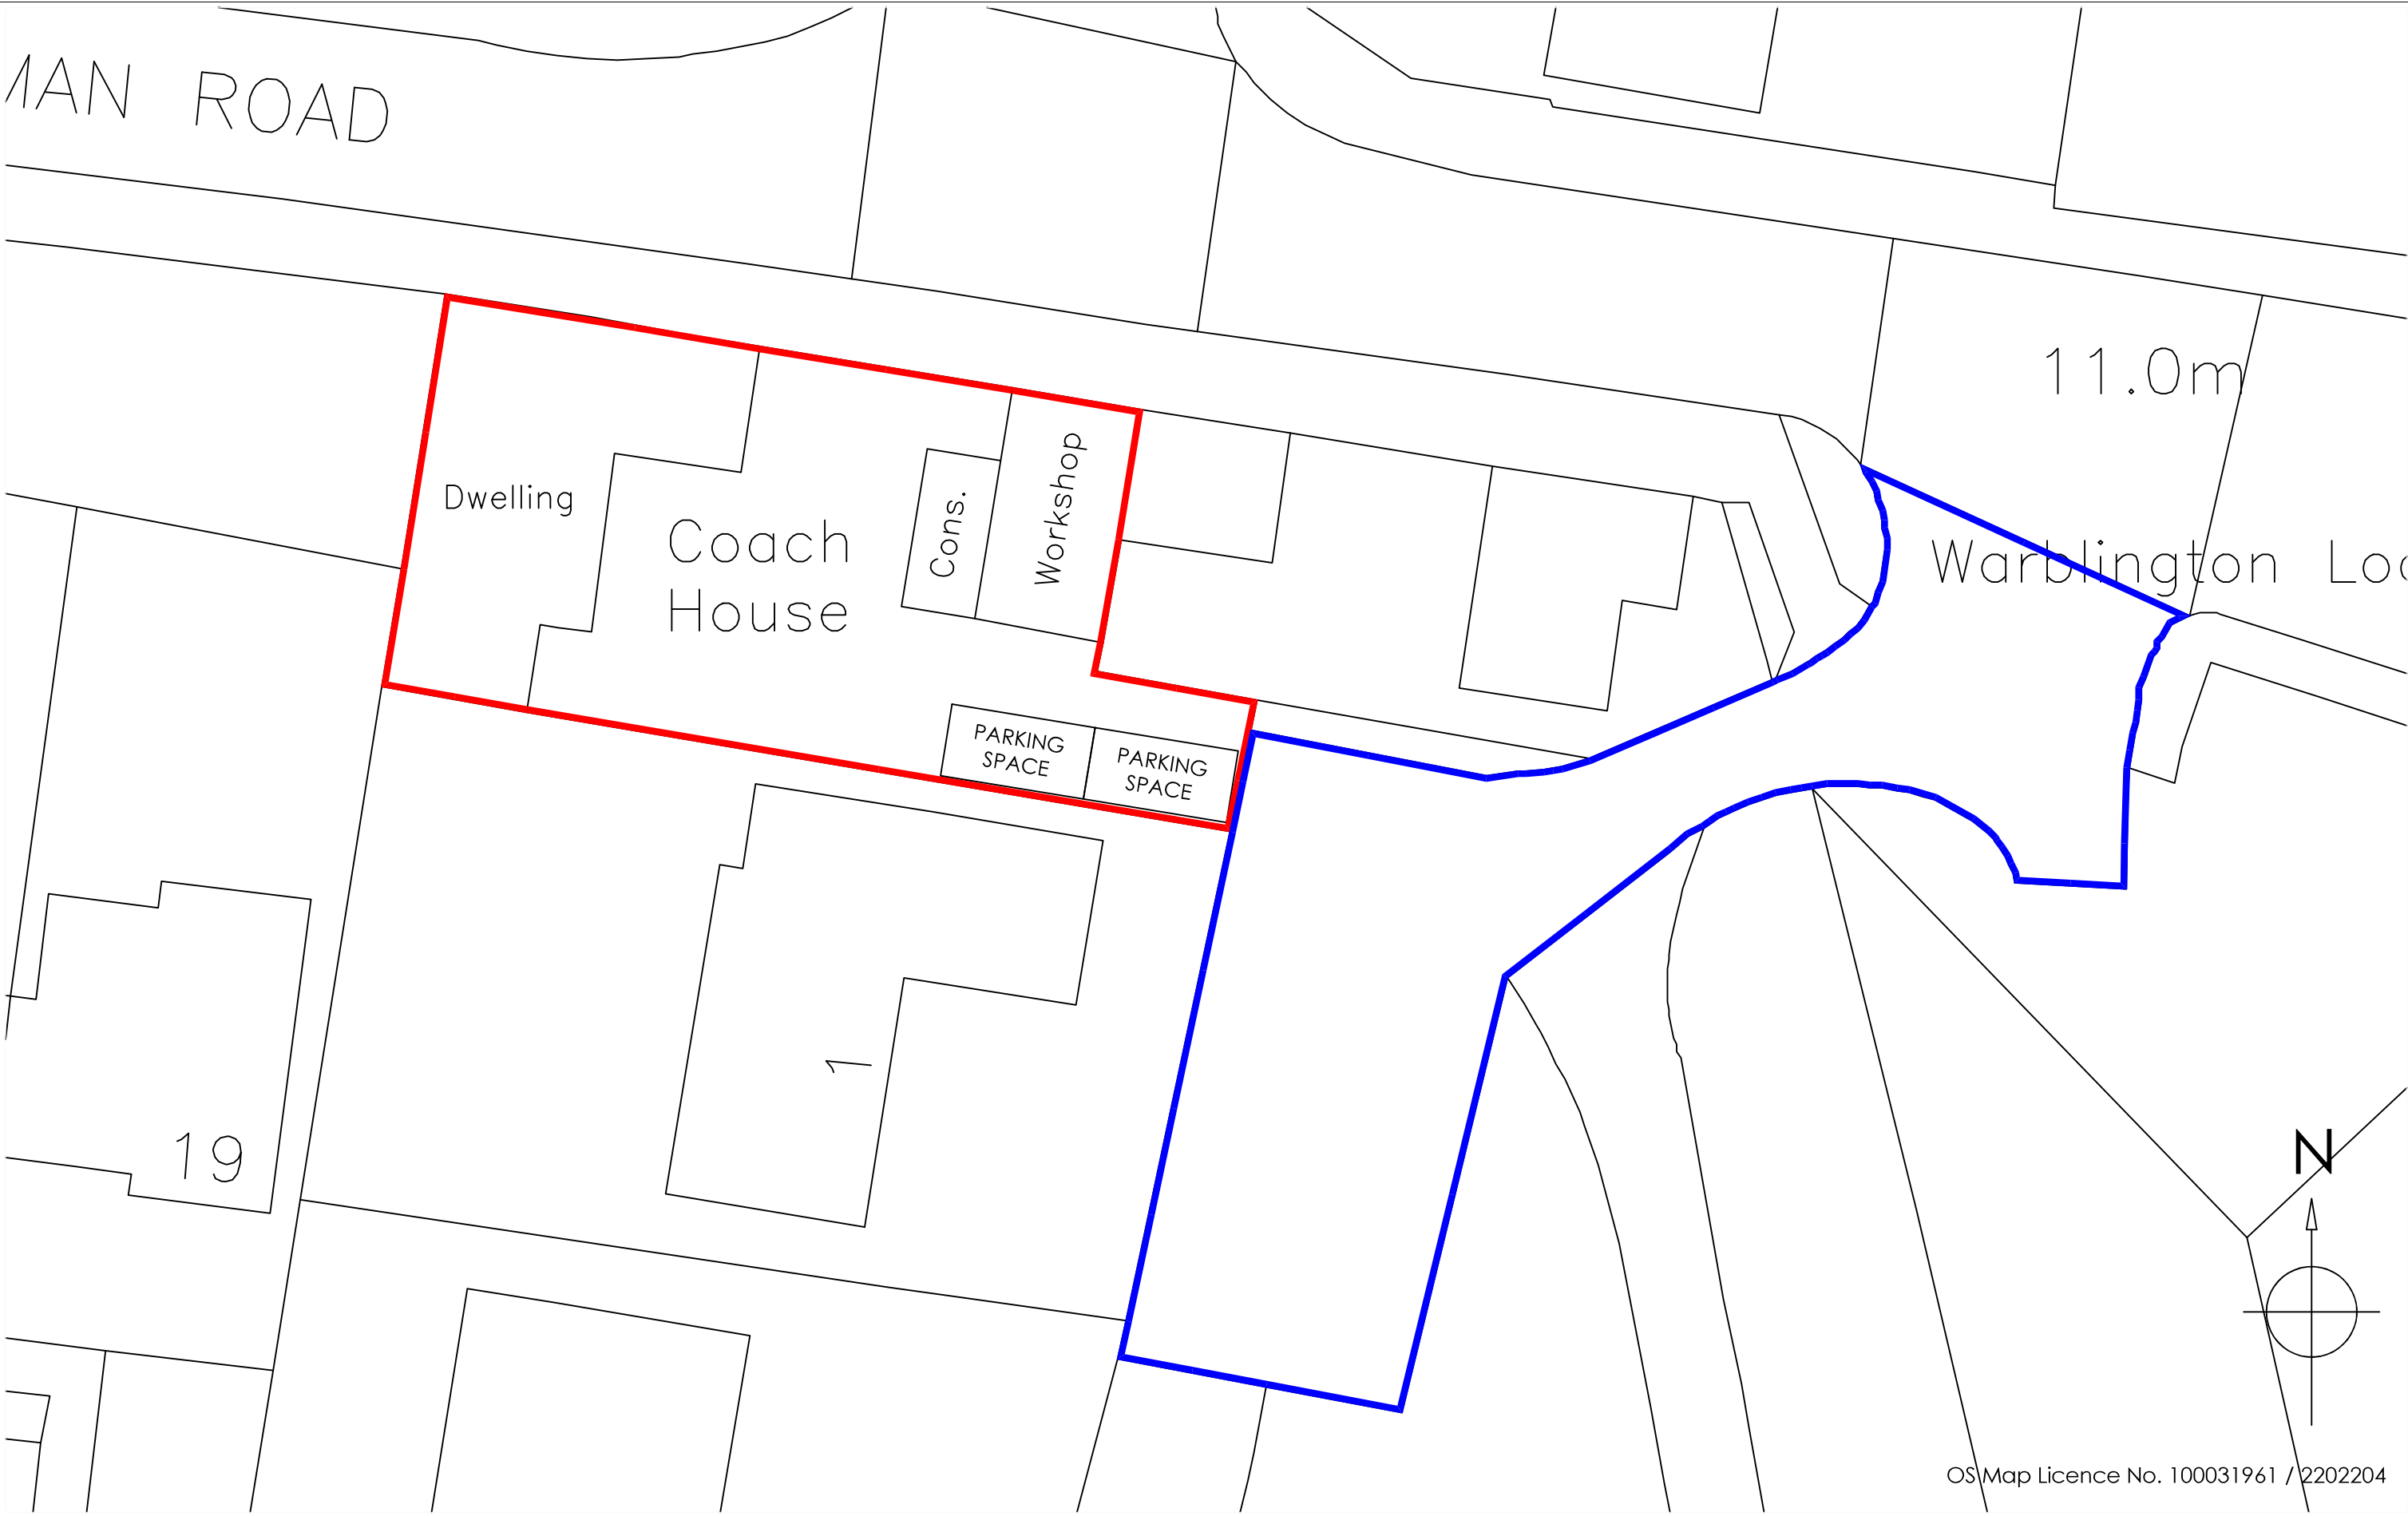

Copyright is reserved by GBS Designs and is issued on the condition that it is not copied or disclosed by or to any unauthorised persons without prior consent in writing from GBS Designs.

All dimensions to be checked on site
All structural elements to be specified by a suitably qualified structural engineer.

REV	DESCRIPTION	DRAWN	DATE
-	Initial design	GBS	18.11.19
A	Side wall to extension altered	GBS	16.12.19
B	Both side walls made solid and all glass roof introduced	GBS	27.01.20
C	Change to existing wall inside new conservatory	GBS	03.02.20

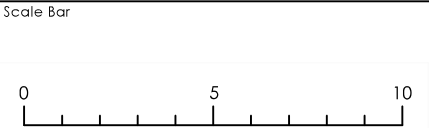

Drawing Ref COAHSE 06	
Scale at A1 N/A	Scale at A3 1:200
Date 18 NOV 2019	
Drawn by GBS	

Drawing Title The Coach House, The Gardens, Warblington, Havant, Hampshire, PO9 2XH.	
--	--



CAD - ARCHITECTURE - DESIGN

6 Shillinglee Waterloooville
Hampshire PO7 5RW

Tel 023 9225 8315
www.gbs-designs.co.uk