
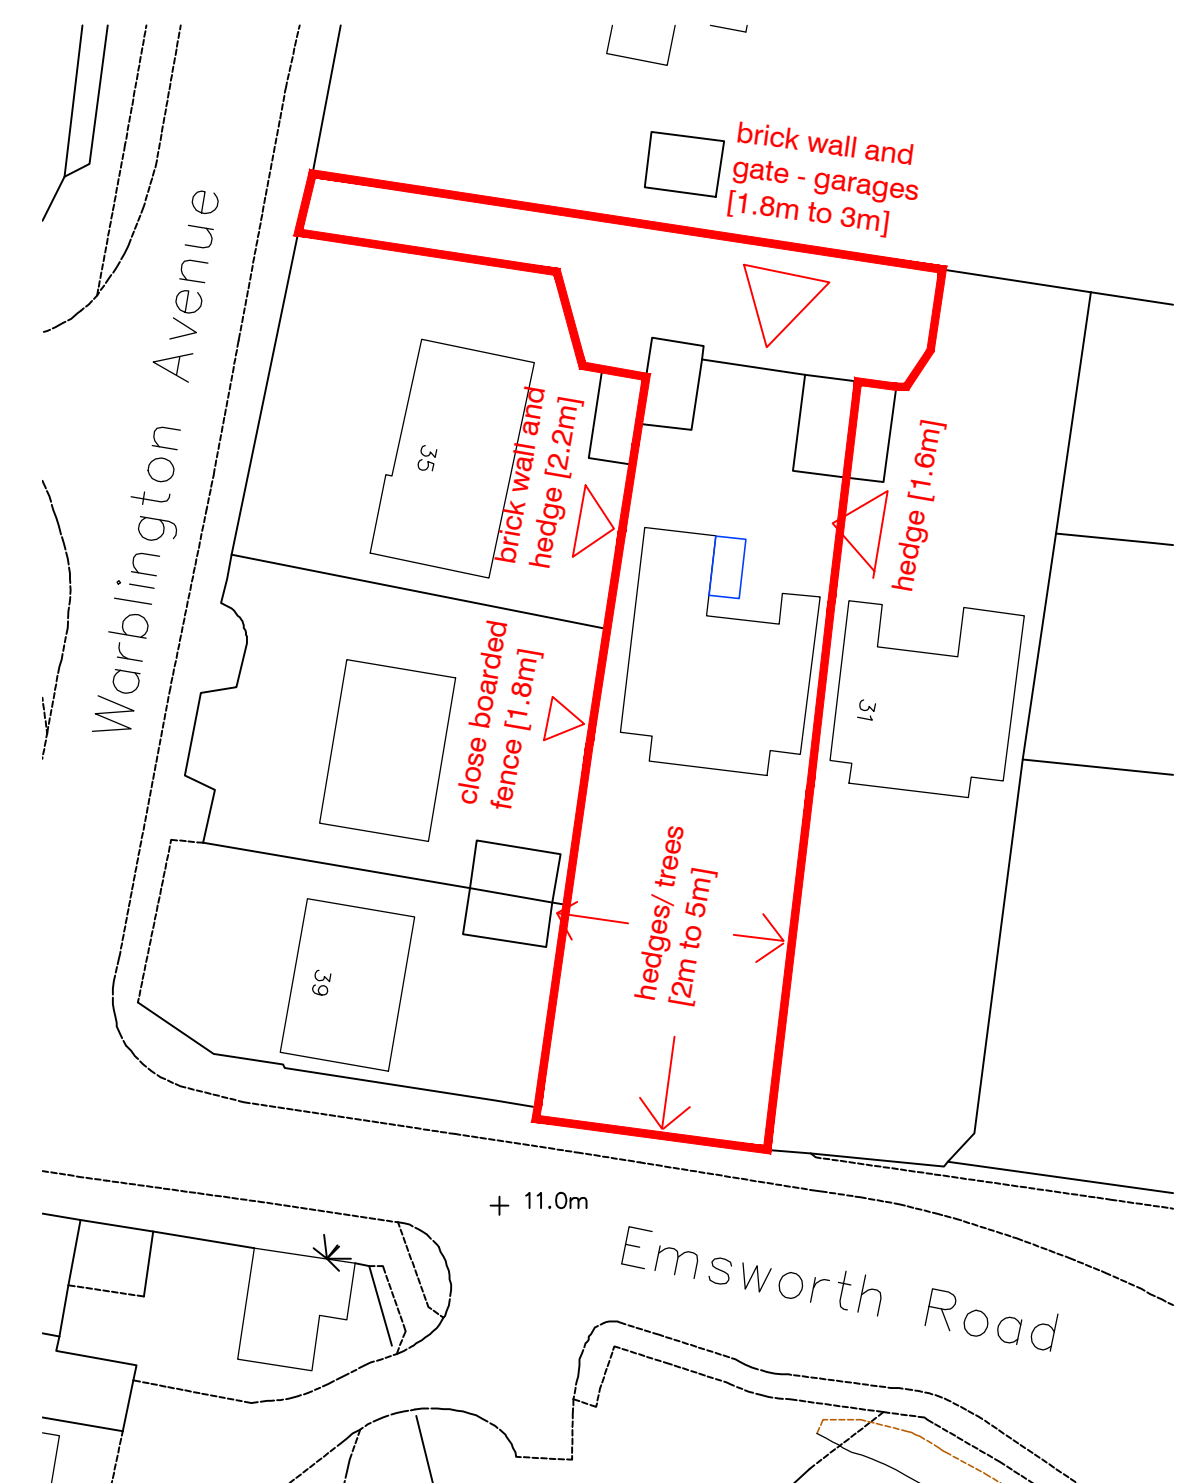
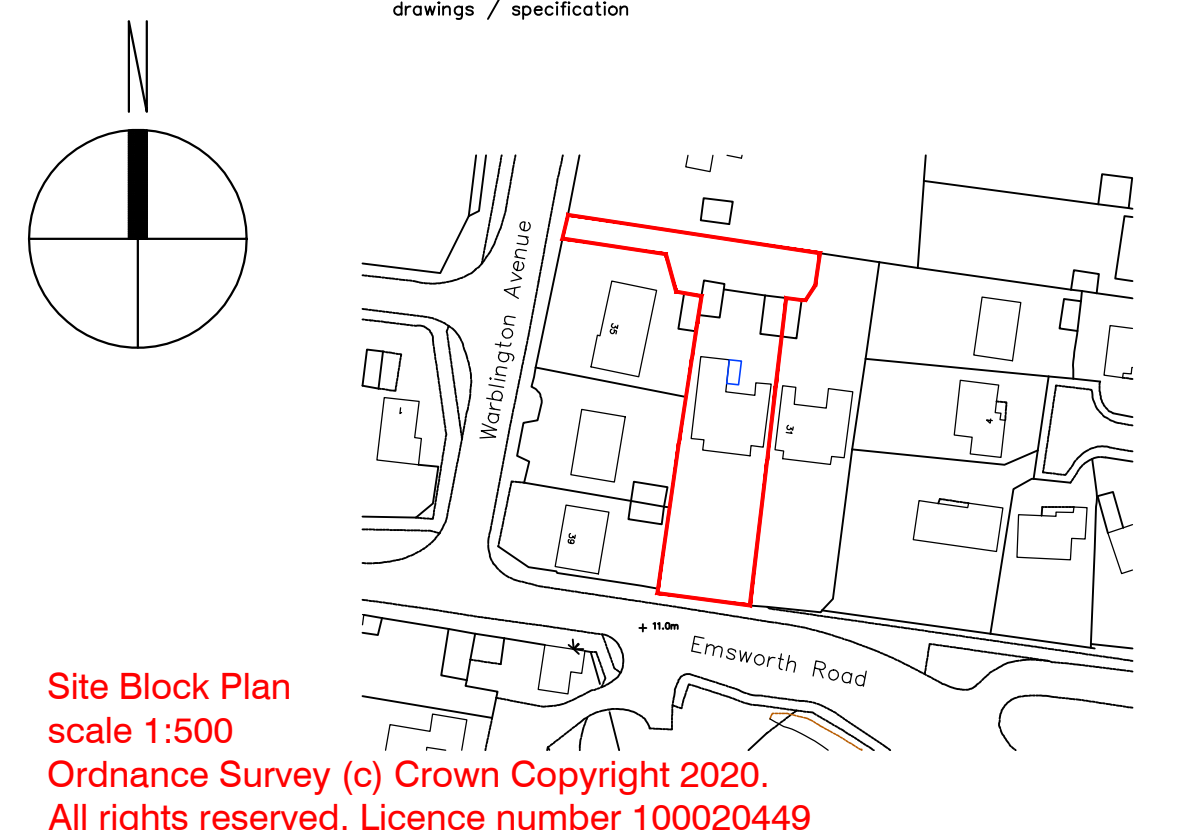
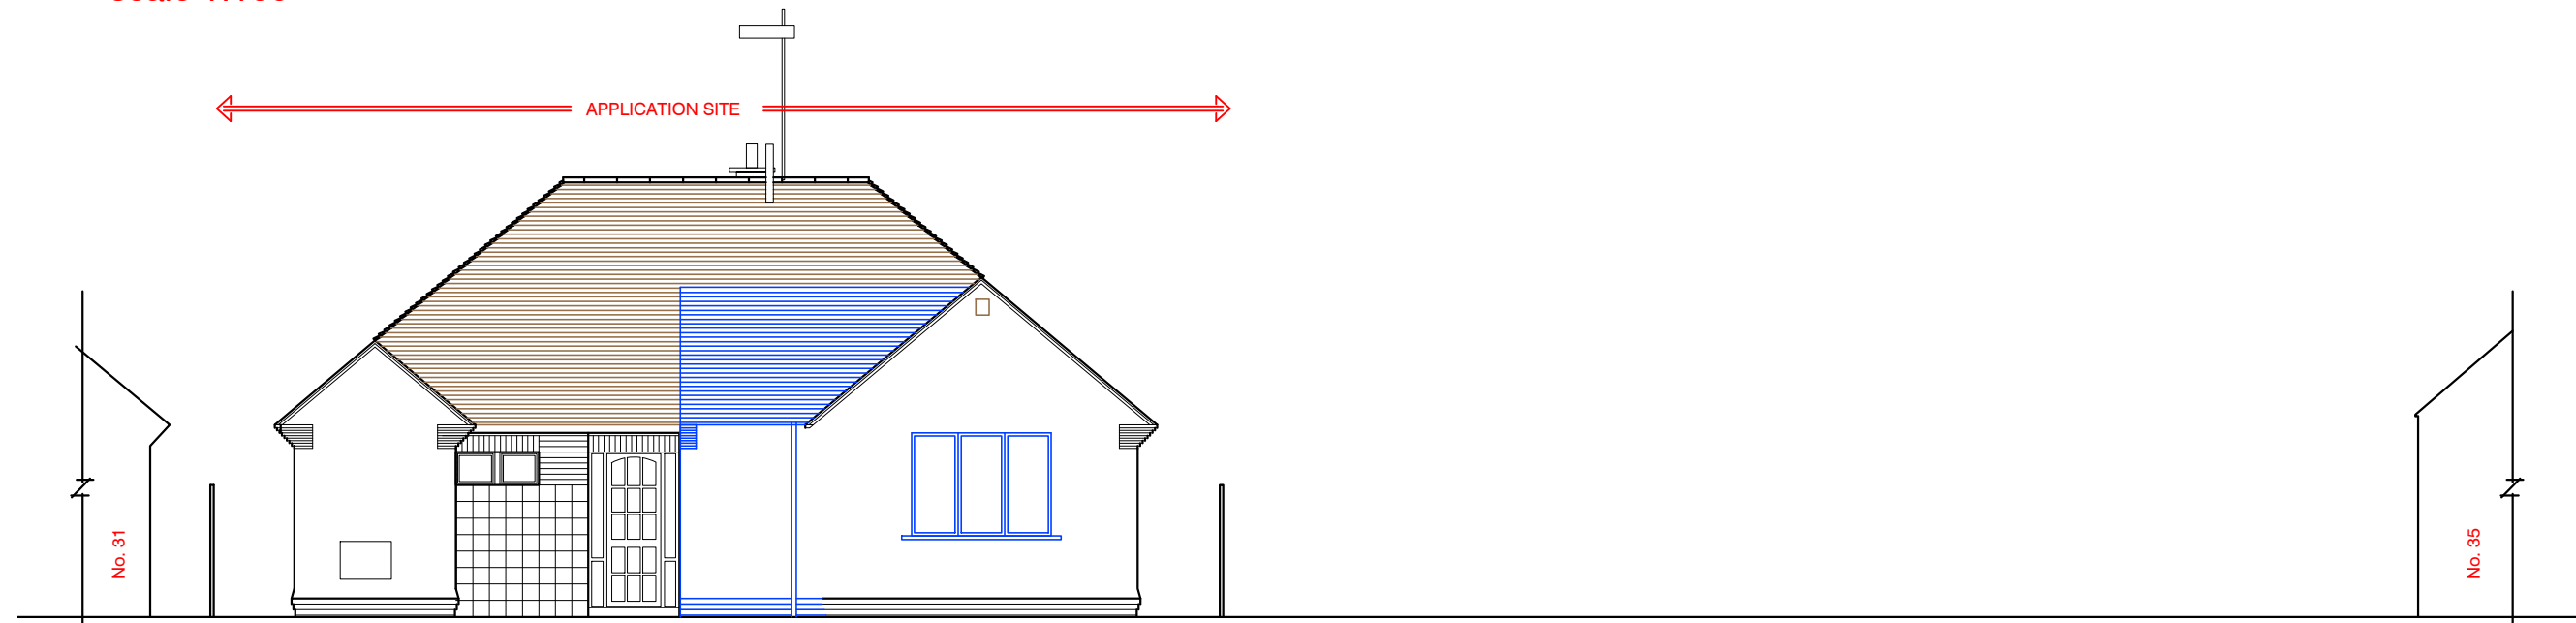
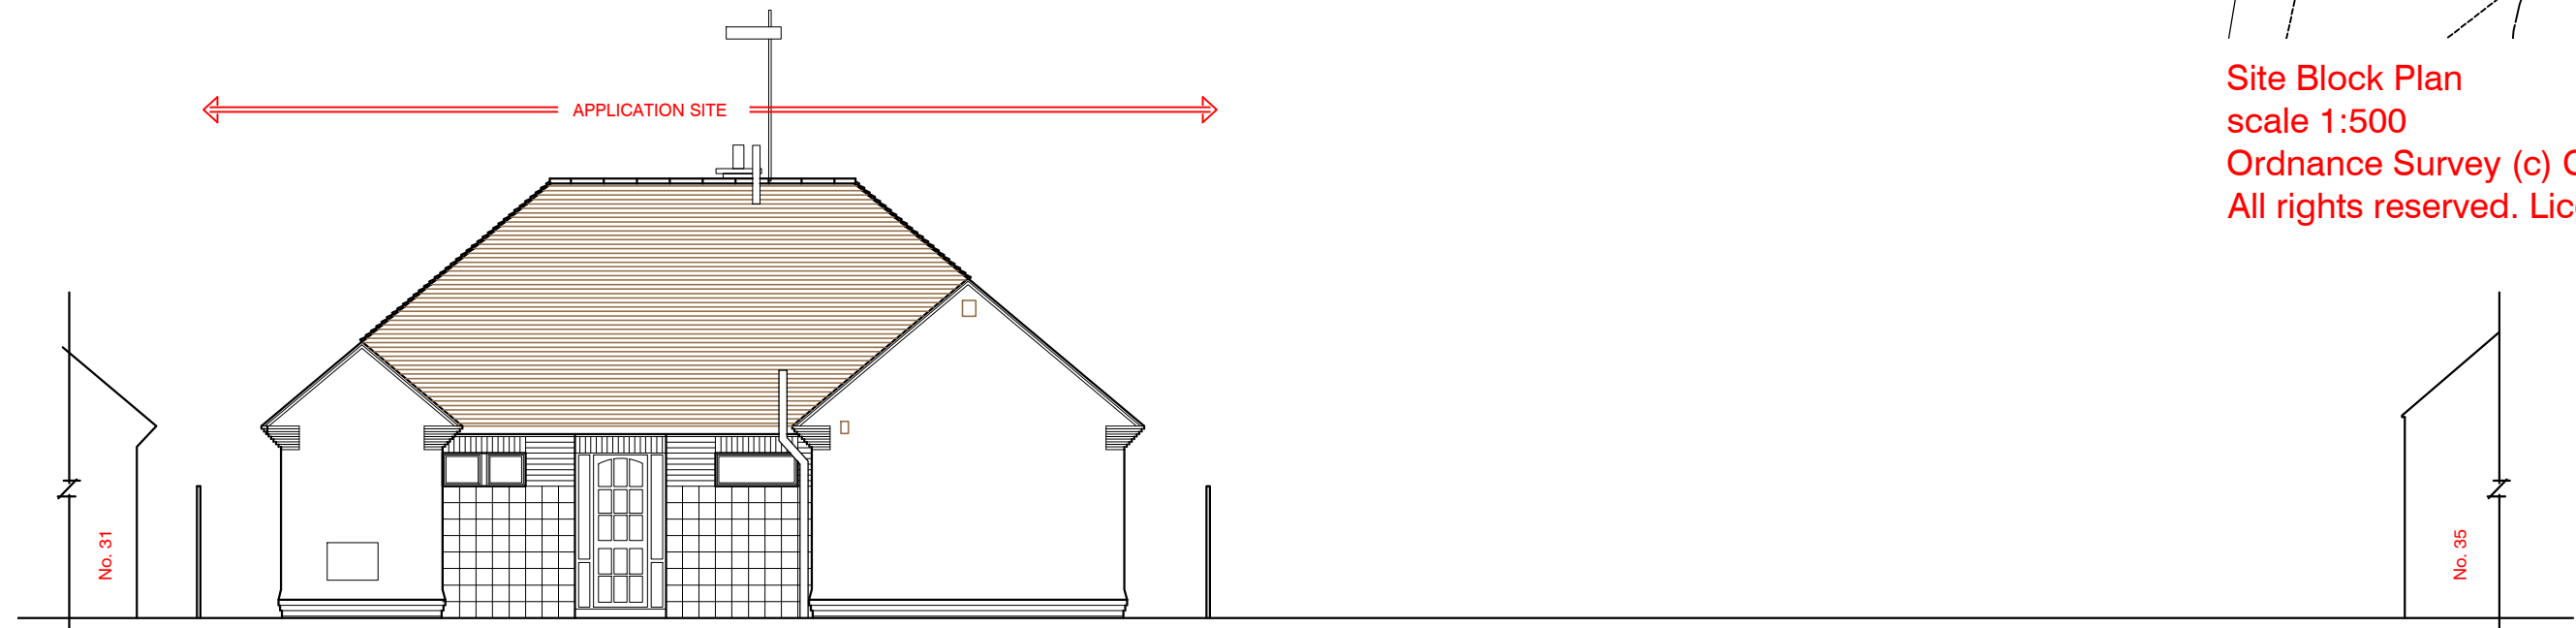
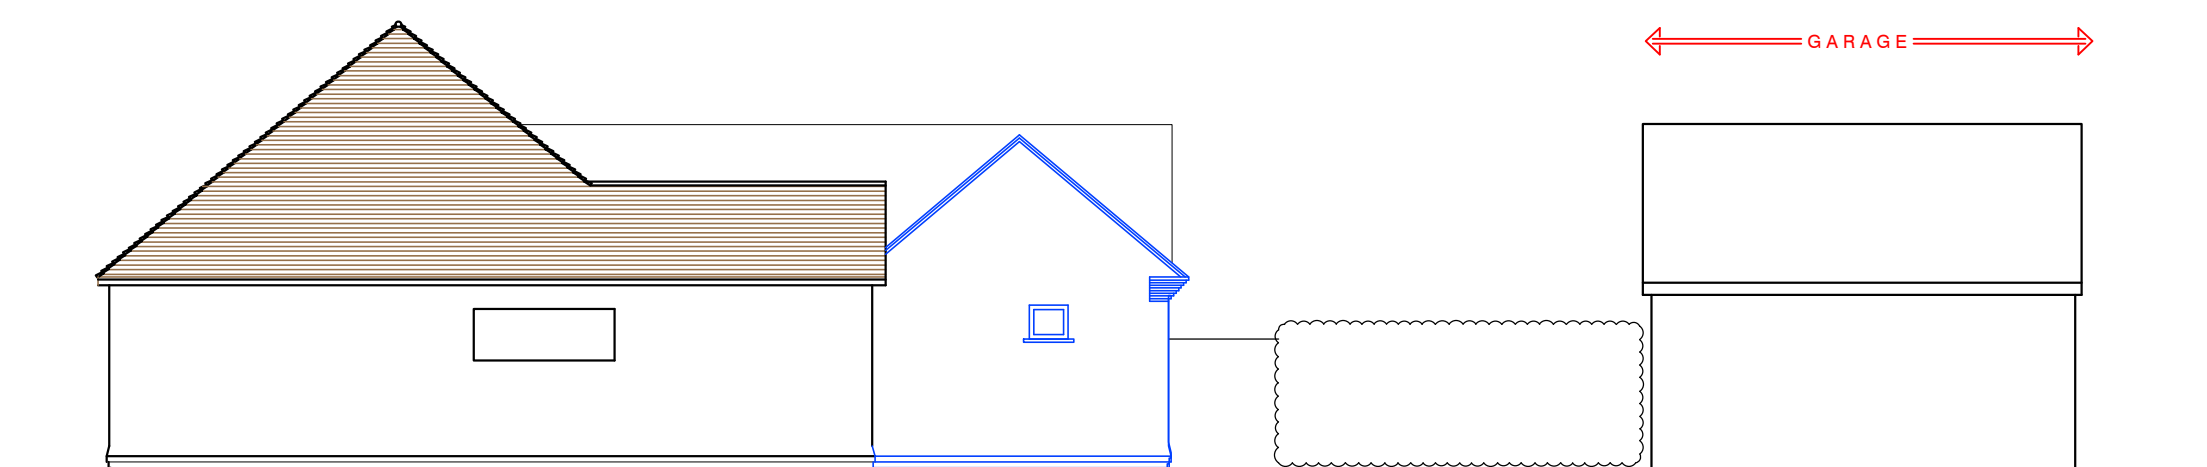
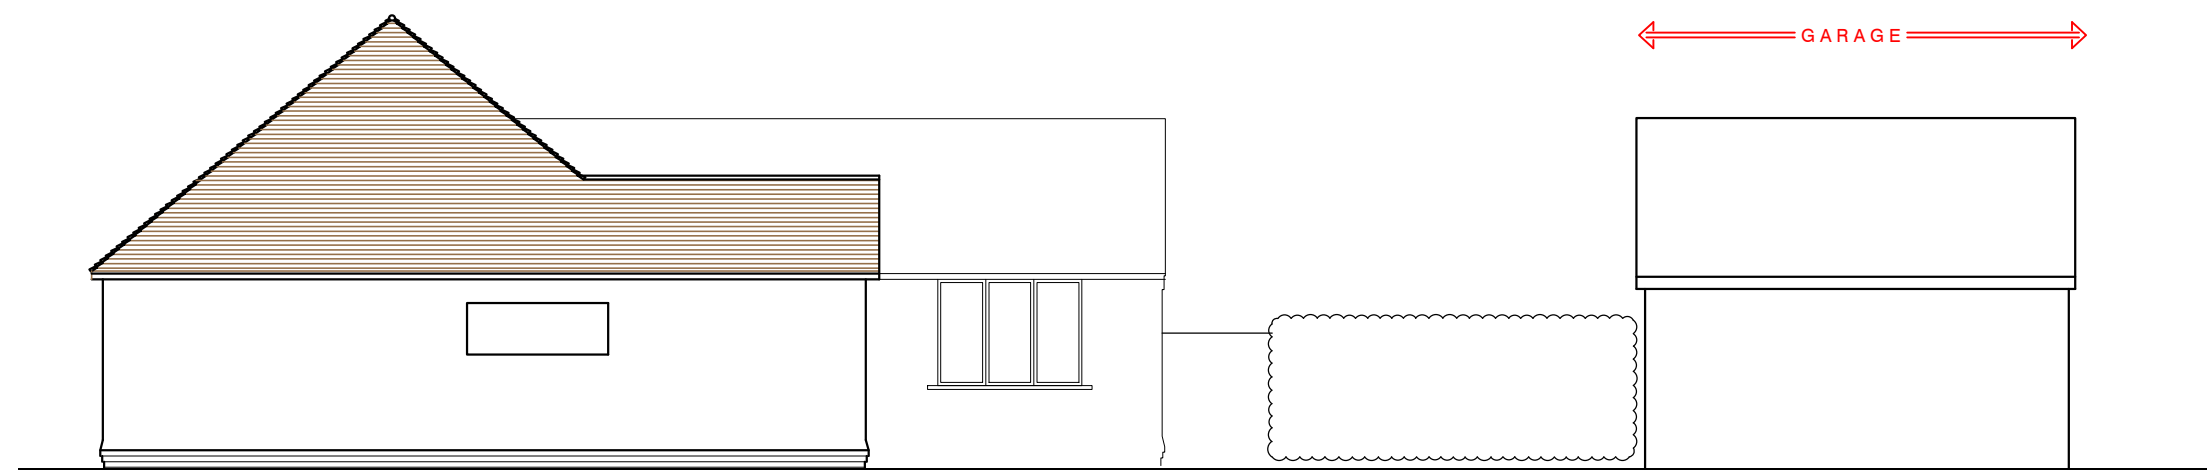
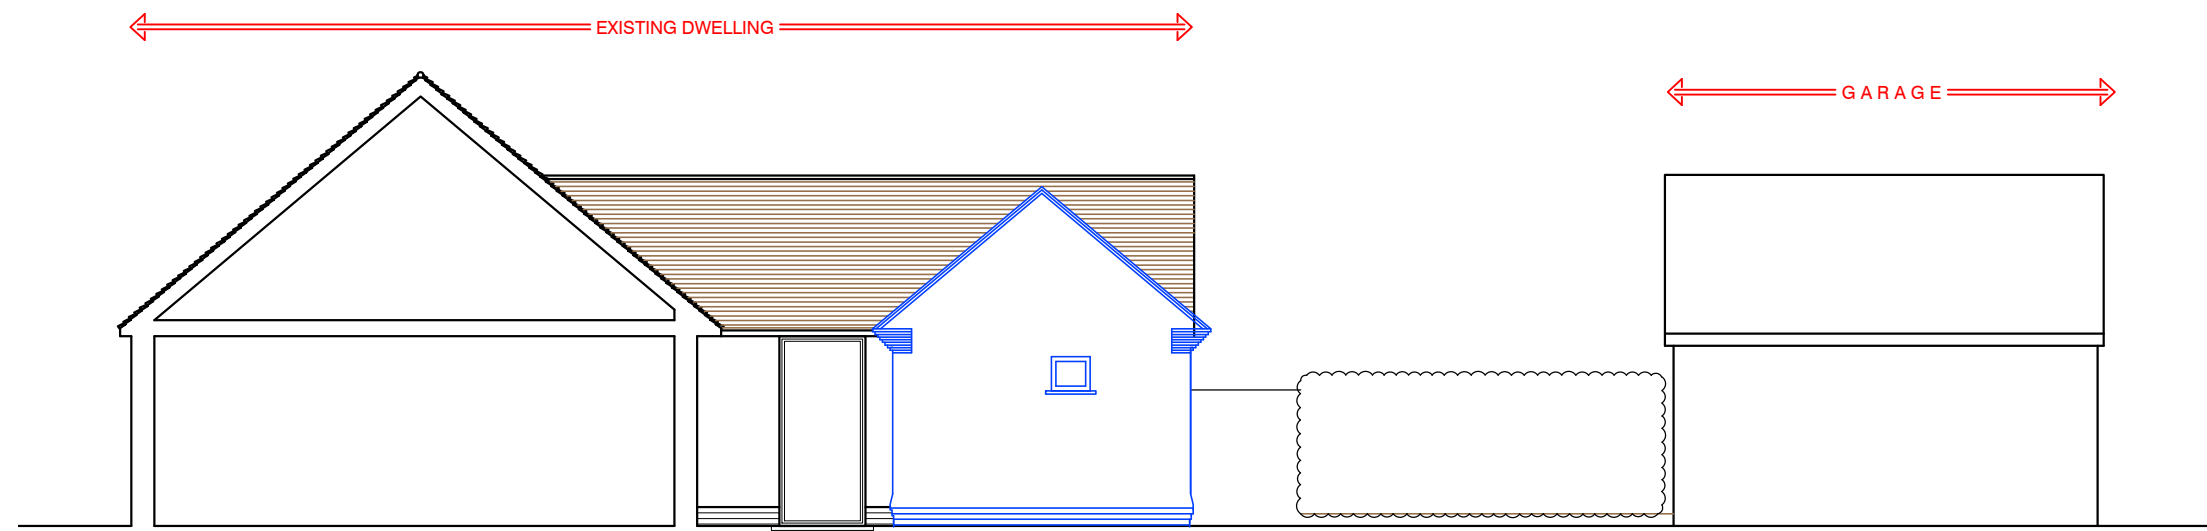
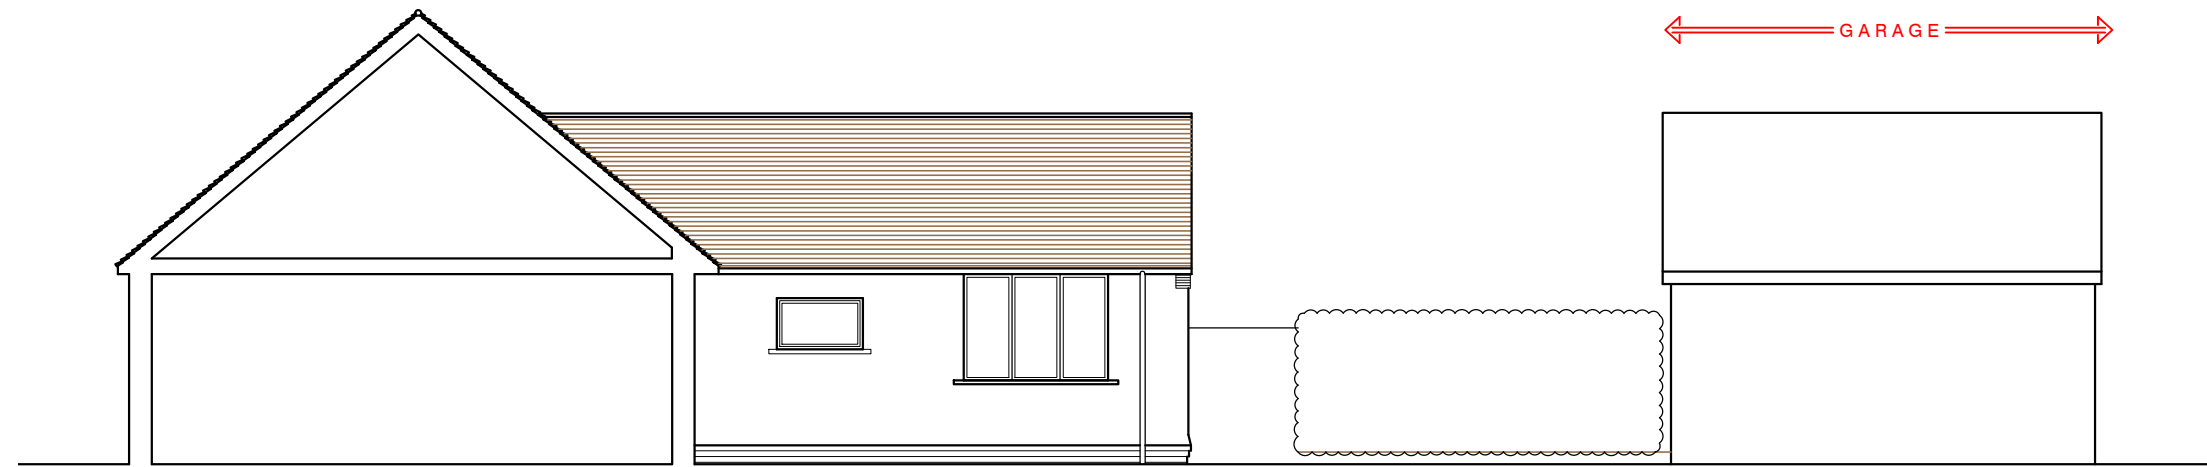
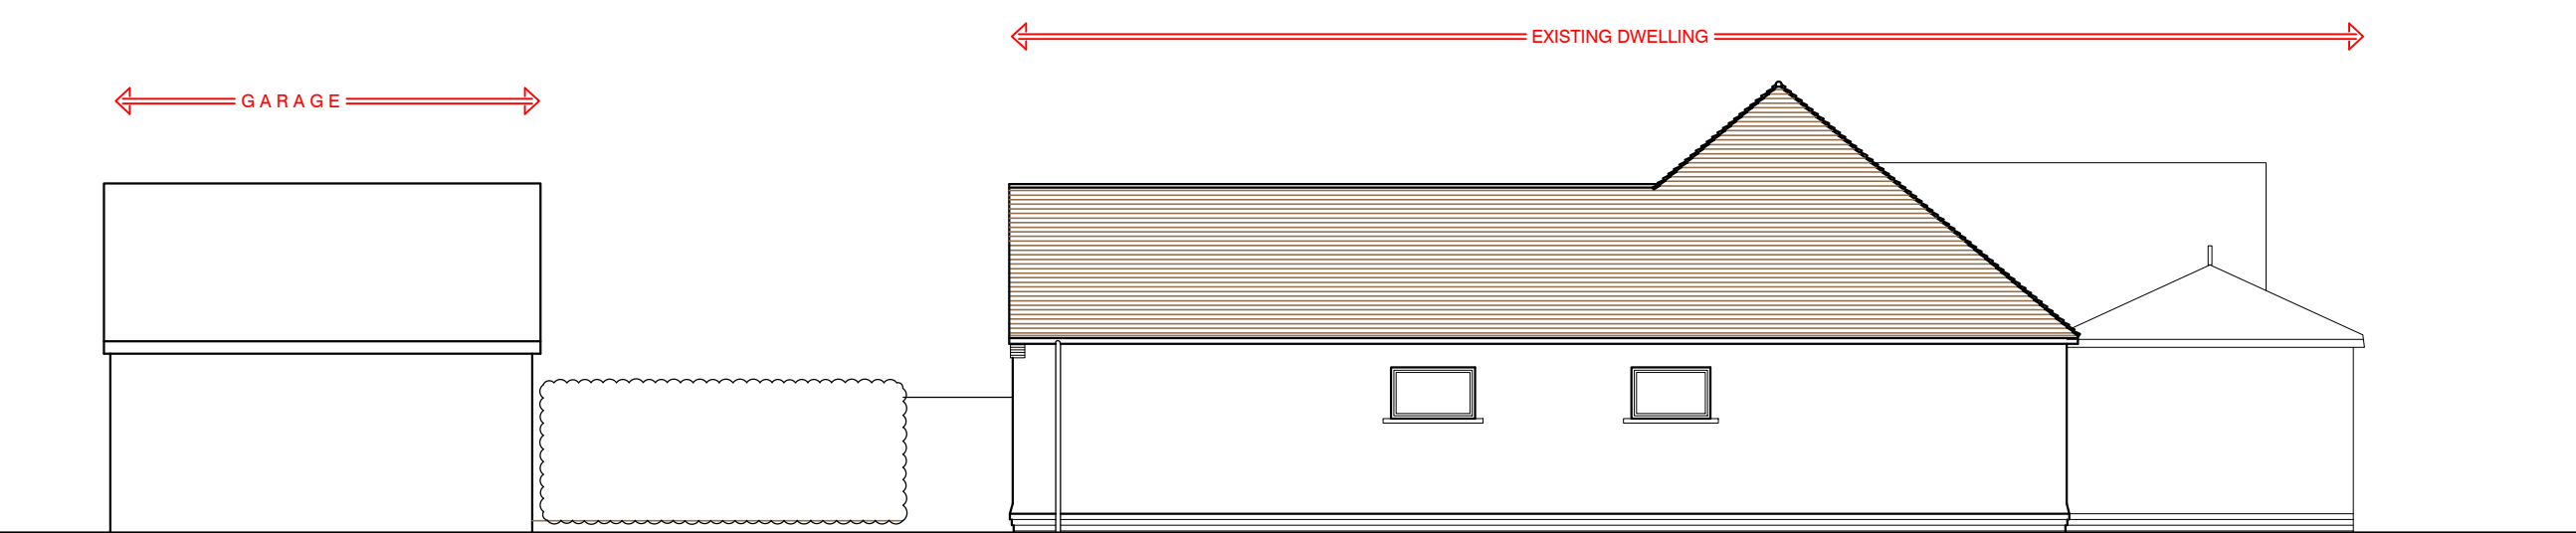


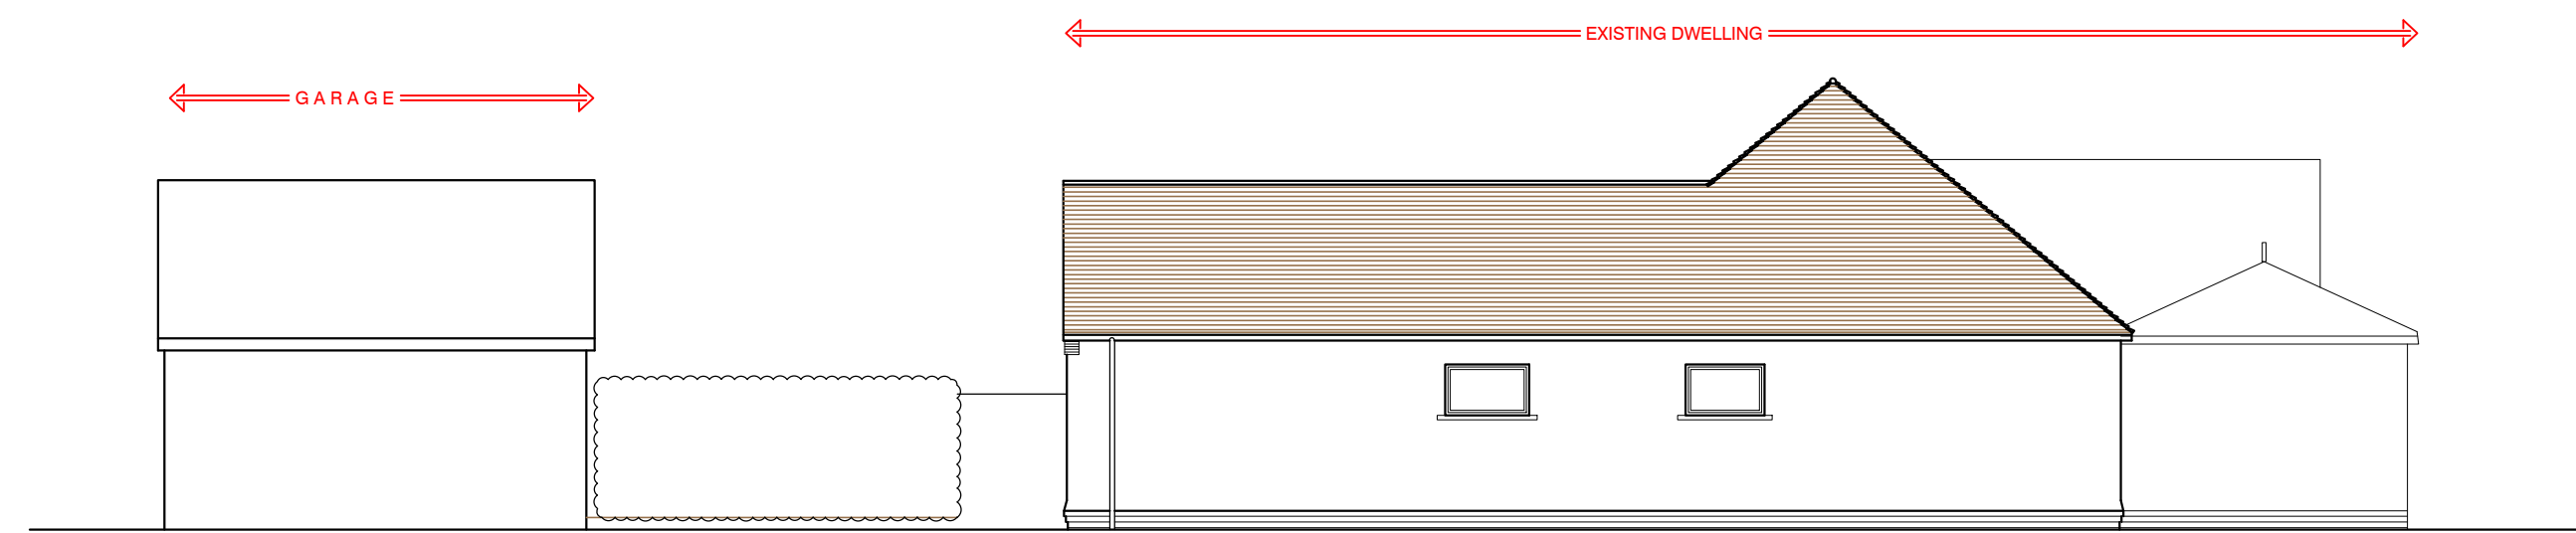

NOTES:
Dimensions to be checked on site before commencing work. Any discrepancies shall be reported to the architect immediately.
Do not scale from these drawings except for planning purposes.
Use figured dimensions only.
Where applicable this drawing is to be read in conjunction with other consultants' drawings.
All drawings to be read in conjunction with specification and all other drawings including structural engineer and mechanical and electrical drawings / specification

A	20/01	Alteration to boundary line	NW
REV	DATE	AMENDMENT	DRAWN

hd
architects

Helyer Davies Architects Ltd
1 The Old Flour Mill,
Emsworth, PO10 7BT
01243 370 715
www.hdarchitects.co.uk mail@hdarchitects.co.uk

PROJECT
Proposed Extension to
33 Warblington Avenue
Havant
Hampshire

DRAWING
Planning Application
Plans and Elevations
As Existing & Proposed

SCALE
As Noted @ A1

DATE	January 2020	DRAWN	MH
DRAWING NUMBER	20008/01	REVISION	A