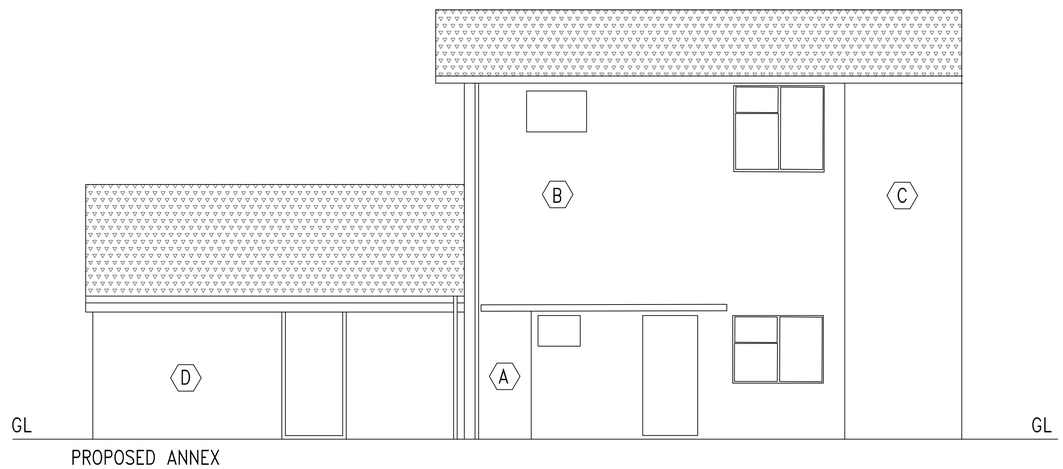

1 FRONT ELEVATION
SCALE 1:100

NOTES

- (A) RENDERING WITH CM
- (B) COLOR COATED READER/ BRICK WORK MASONRY.
- (C) BRICK WORK
- (D) CLADDING

0 (SCALE 1:100) 5

General Notes

ALL DIMENSIONS ARE IN METRES.

No.	Revision/Issue	Date
3	DRG NO.03, REV.3	02/10/2019
2	DRG NO.03, REV.2	24/07/2019
1	DRG NO.03, REV.1	01/07/2019

Firm Name and Address

Project Name and Address

20 ELGAR WALK,
WATERLOOVILLE

Project
FRONT ELEVATION

Date
12/12/2018

Scale
1:100

Sheet
03