


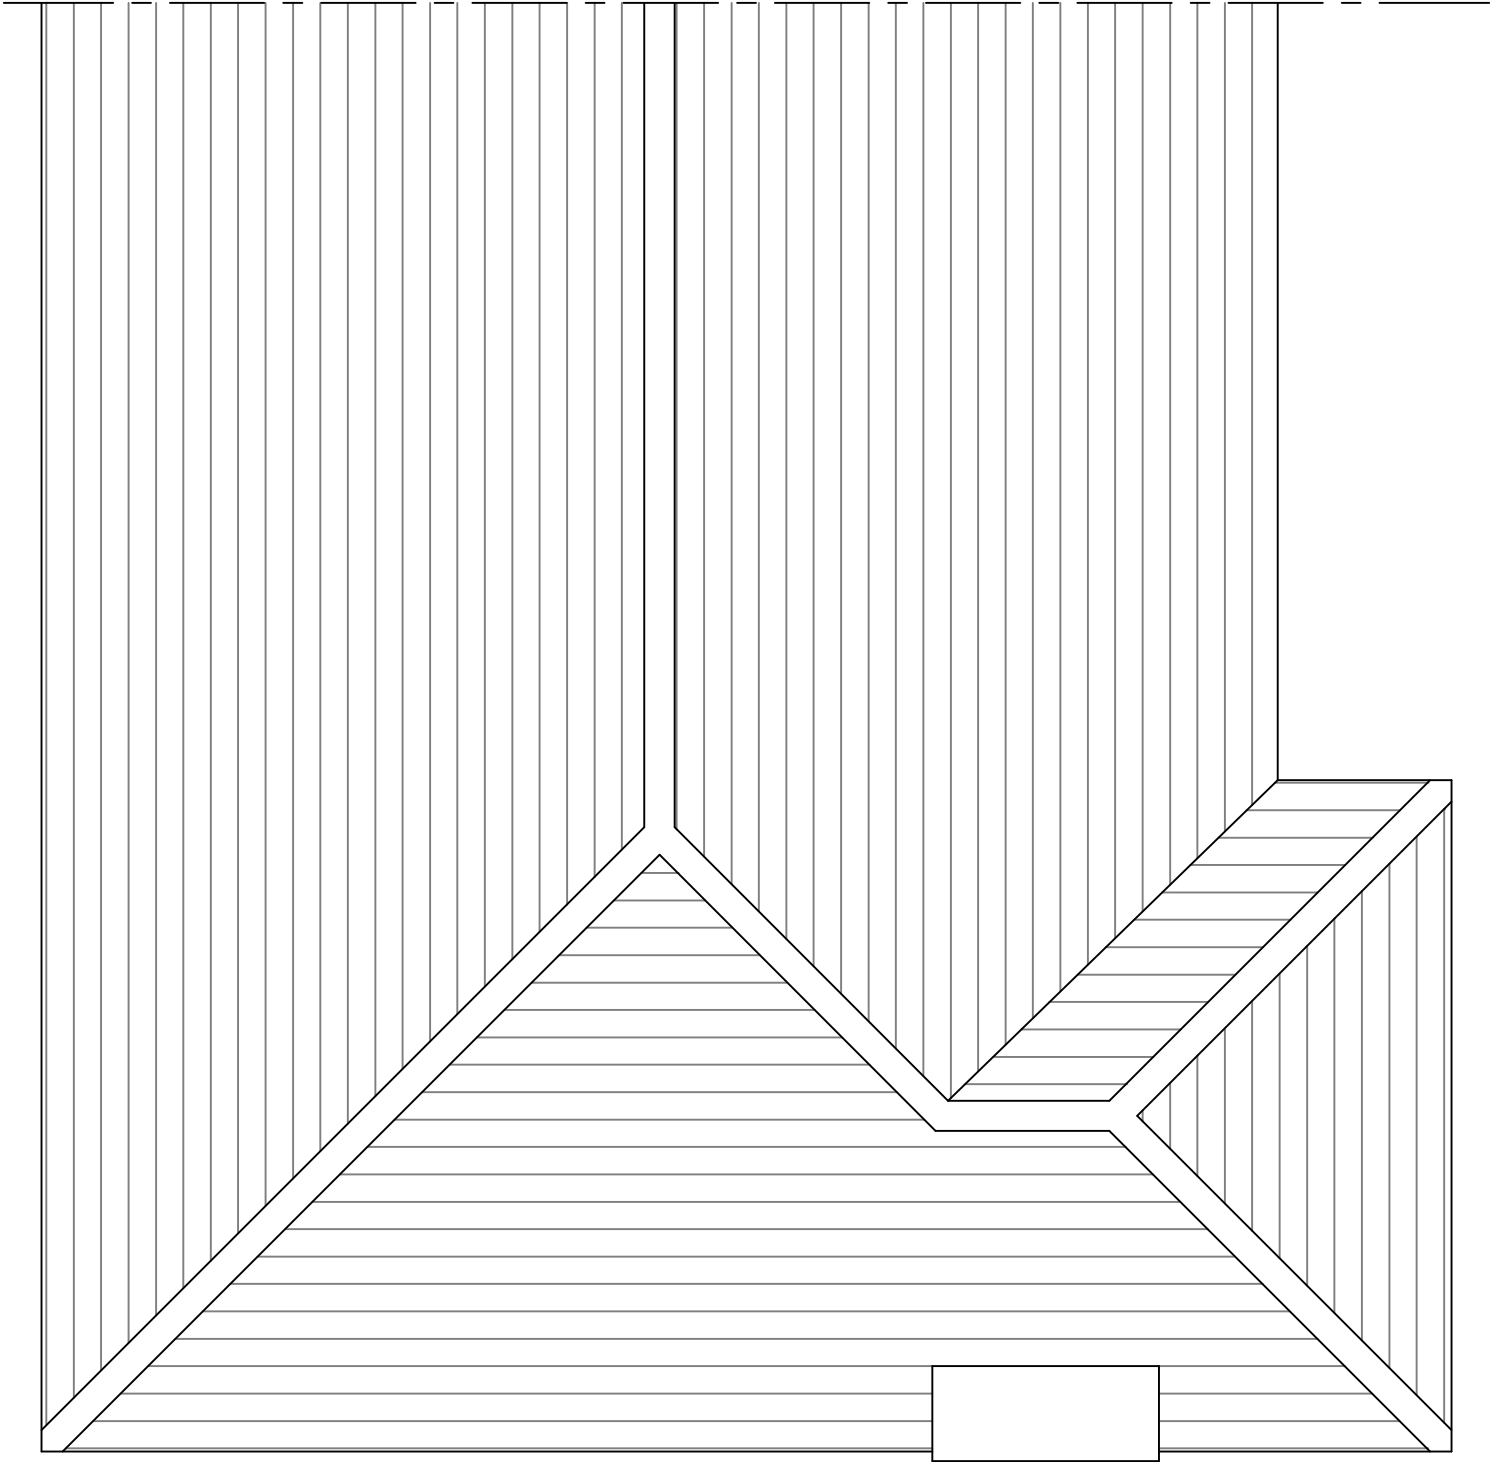

EXISTING ROOF

Copyright is reserved by GBS Designs and is issued on the condition that it is not copied or disclosed by or to any unauthorised persons without prior consent in writing from GBS Designs.

All dimensions to be checked on site

All structural elements to be specified by a suitably qualified structural engineer.

REV	DESCRIPTION	DRAWN	DATE
-	Initial design	JLR	22.10.19

Drawing Ref

13A BEM 06

Scale at A1

N/A

Scale at A3

1:50

Date

22 OCT 2019

Drawn by

JLR

Drawing Title

Loft Conversion at
13A Bembridge Drive,
Hayling Island,
Hampshire,
PO11 9LU.



CAD - ARCHITECTURE - DESIGN

6 Shillinglee Waterlooville
Hampshire PO7 5RW
Tel 023 9225 8315
www.gbs-designs.co.uk