




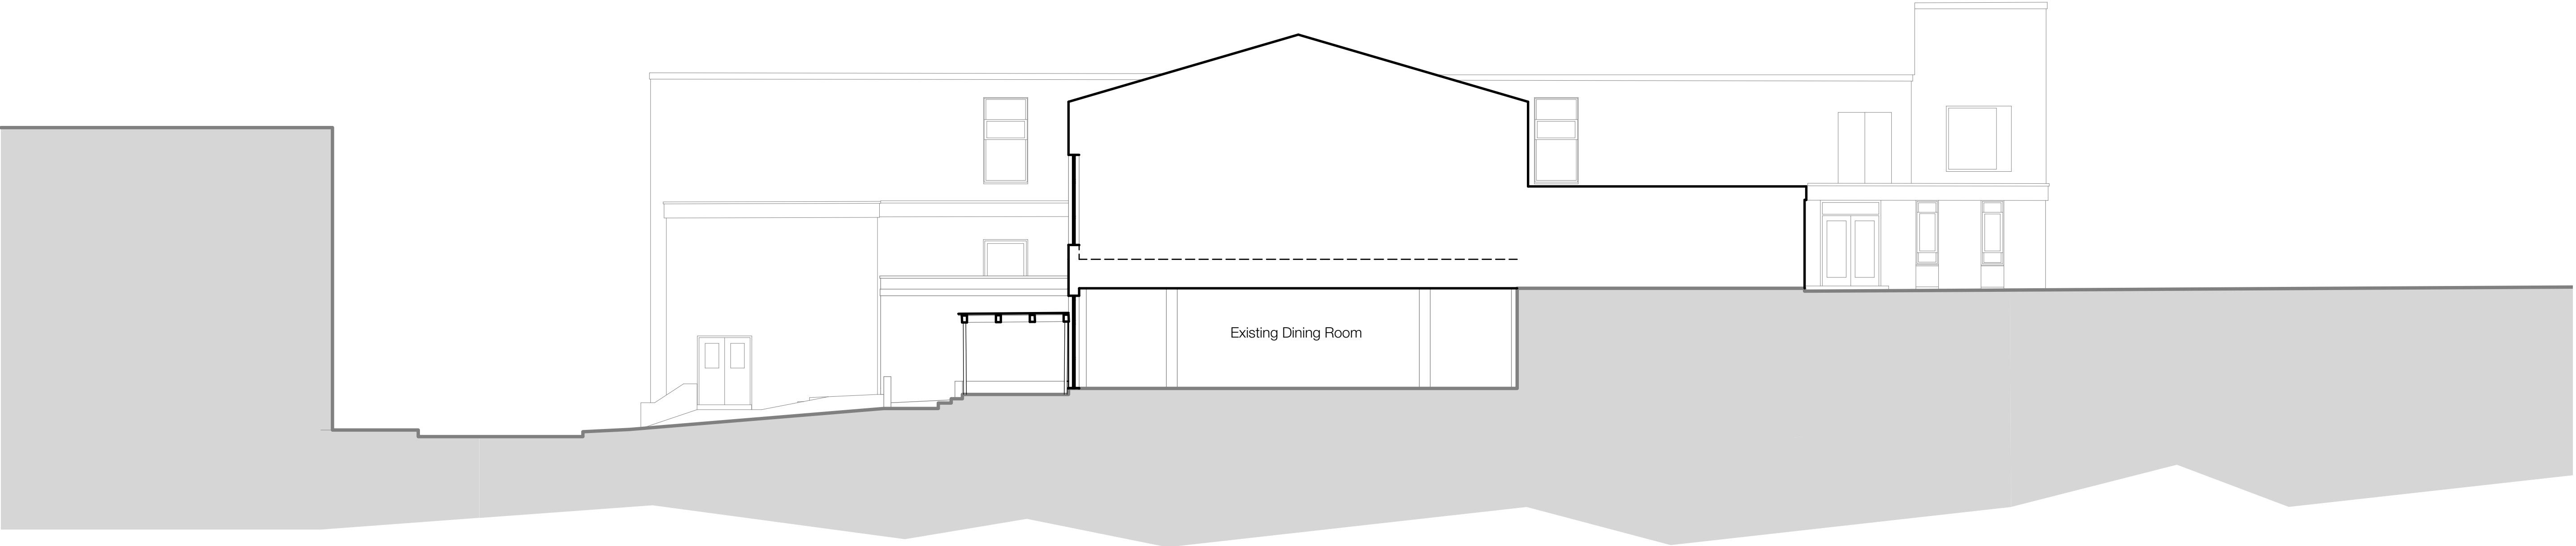


EXISTING CROSS SECTION

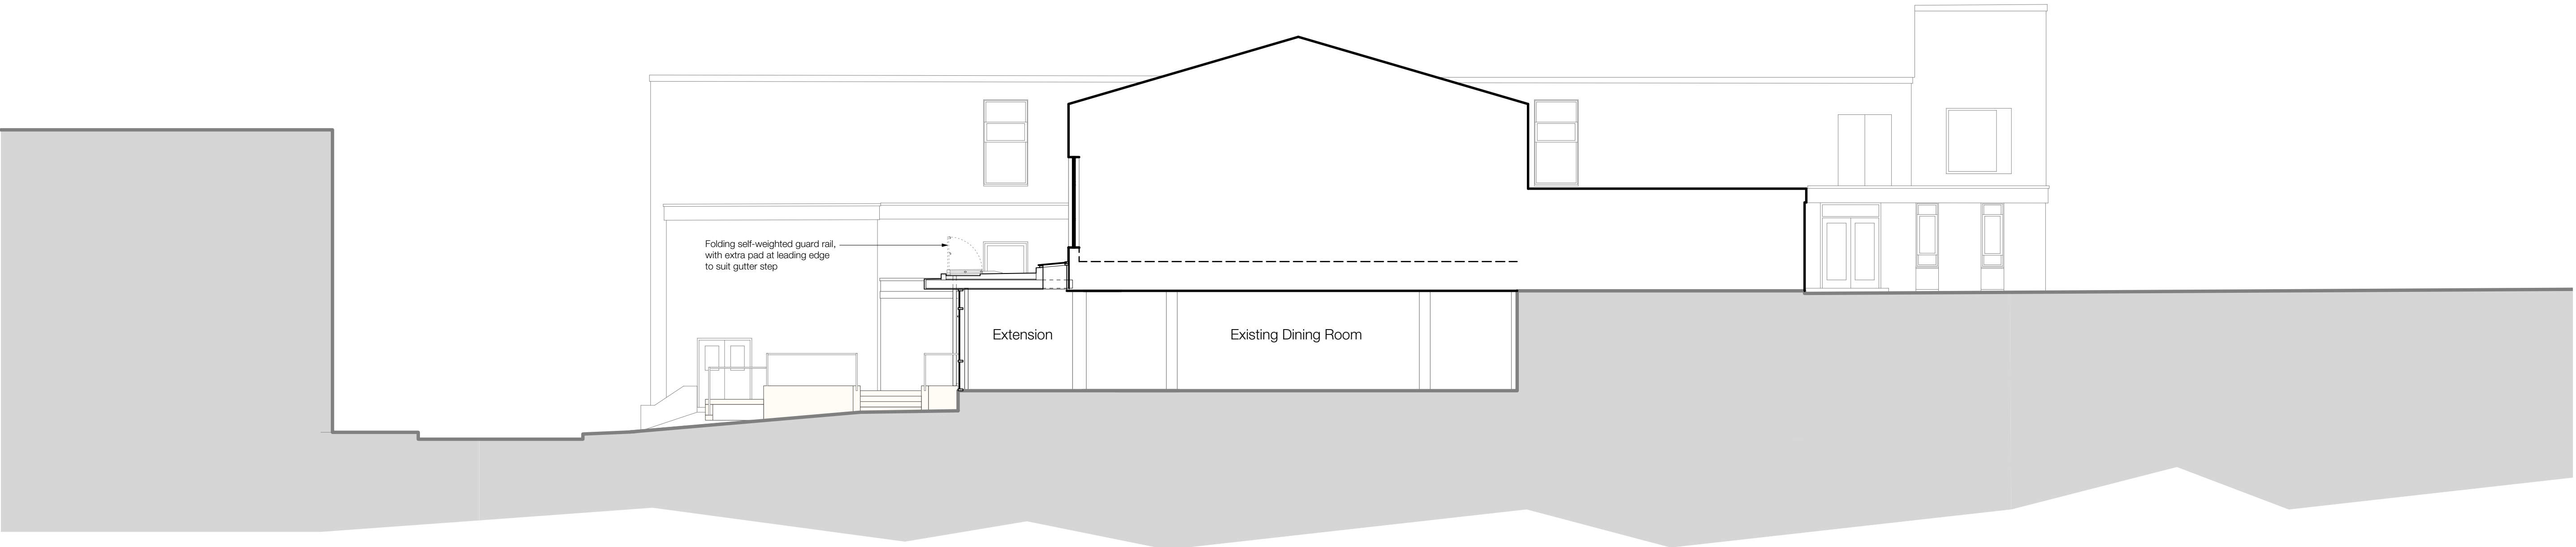

PROPOSED CROSS SECTION

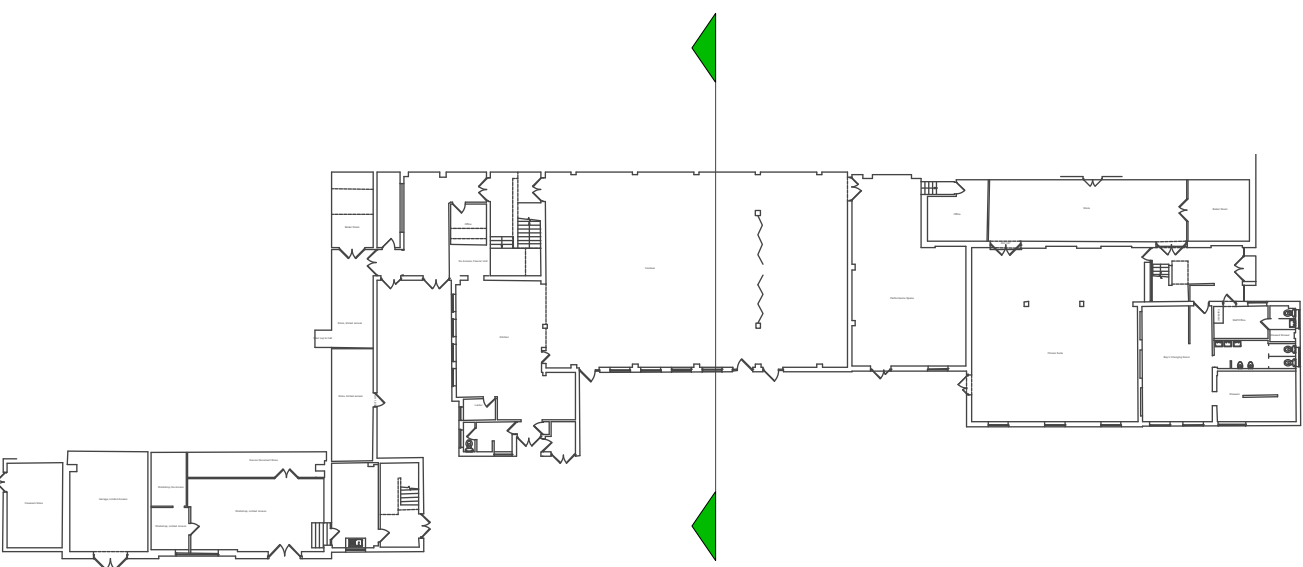

SECTION KEY PLAN

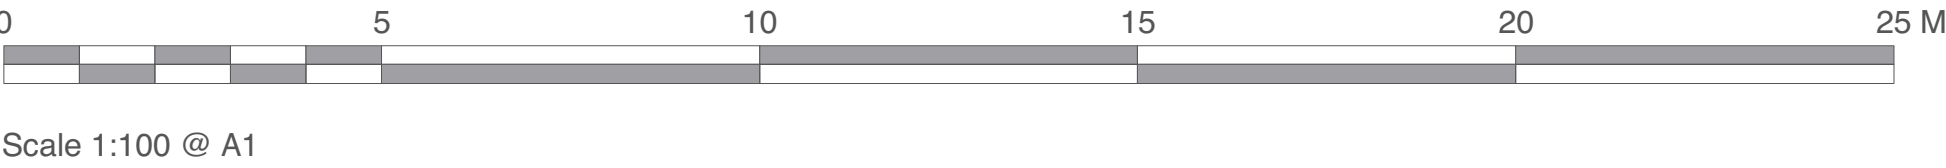

Chartered Architects
Chartered Building Surveyors
Interior Designers
CDM Services

3 GP Centre, Yeoman Road,
Ringwood, Hampshire, BH24 3FF

+44 (0)1425 472 833
www.kendallkingscott.co.uk

Only to be used on the site for which designed. The electronic transmission of designs/information contained in this drawing is carried out entirely at the User's risk and Kendall Kingscott Ltd. will have no liability for any errors or inaccuracies arising therefrom. The production of amended or updated information from the said designs/information by the User is entirely the responsibility of the User and Kendall Kingscott Ltd. shall have no responsibility in respect thereof whatsoever.

Project
Romero Block Phase 2

Client
Oaklands Catholic School
& Sixth Form College

Scale Paper Size Filename
1:100 A1 190601.vwx
© Copyright Do not scale this drawing

P0111/10/19 JS PS Notes updated.
Rev Date By Ap Note

Drawing Title
Existing & Proposed Sections

Project Number Drawing Number Revision

190601-1210 P01

Date Drawn Checked Status
09/10/19 JS PS PLANNING

Check all dimensions and levels on site