

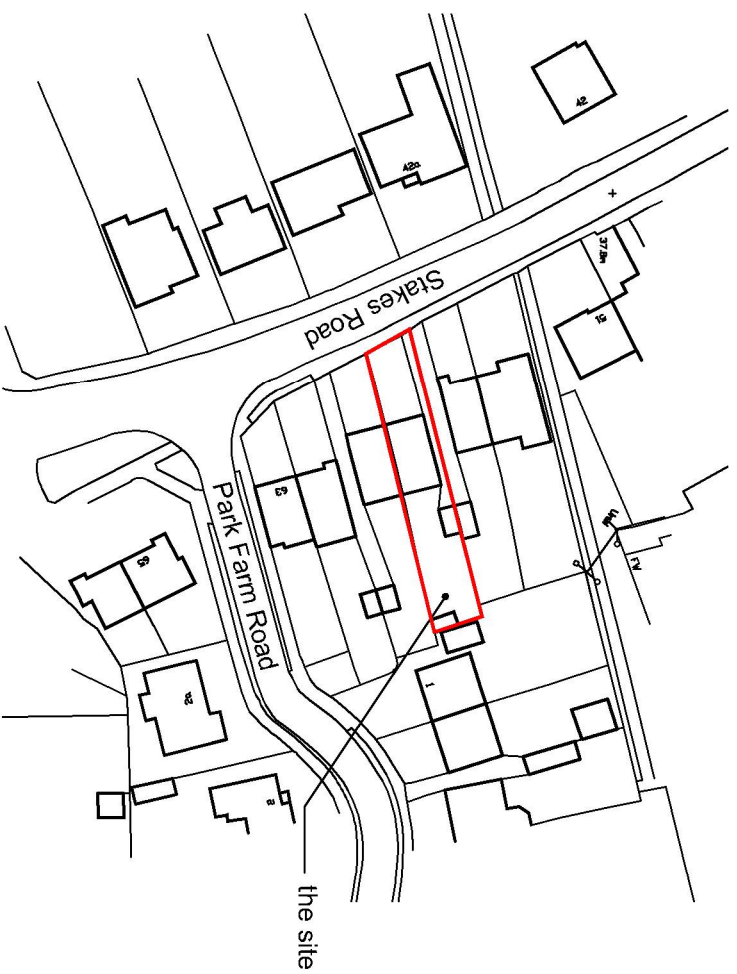


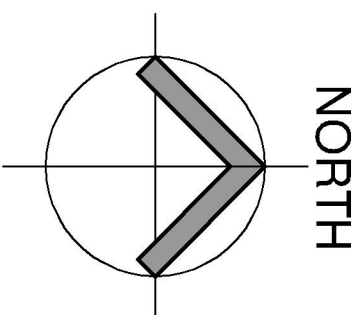

Ordinance Survey (c) Crown Copyright 2020.
All rights reserved. Licence number 100022432

LOCATION PLAN

SCALE 1:1250

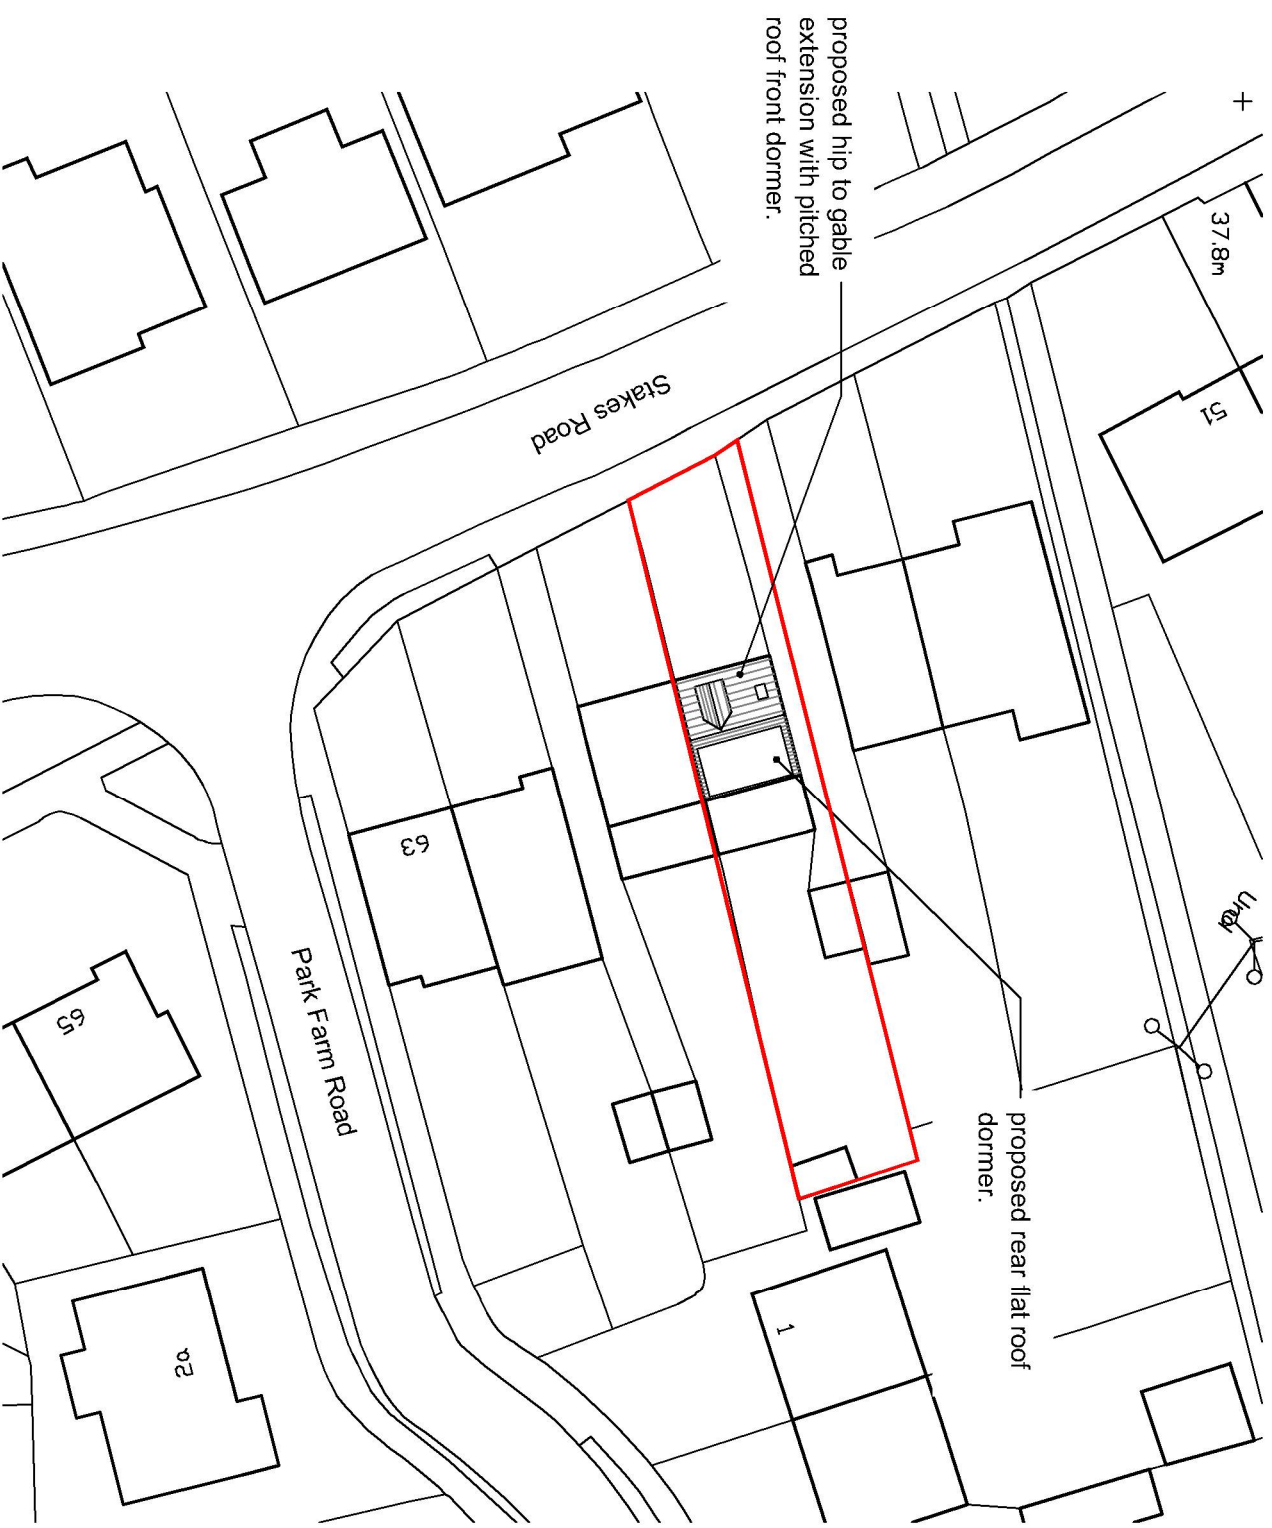

BLOCK PLAN

SCALE 1:500

Note:
Do not Scale from this Drawing (except for planning approval).
All dimensions are in millimetres and to be checked on site.
All Dimensions relating to subcontractors or suppliers work
must be checked and agreed between the main contractor and
the sub-contractors and suppliers.

DRAFTING TITLE

PLANNING APPLICATION LOCATION AND BLOCK PLAN

CLIENT

Mr & Mrs Saunders - 57 Stakes Road, Purbrook, Hants.

DATE _____

May 2020

SCALE

1:1250 @ A3

--	--

dB

CHK.

Drawing Ref

20159 PL303

Rev

Gavin Page BA(hons)

tel. 07747 011252

email. gavin.page77@gmail.com

grp architectural design