
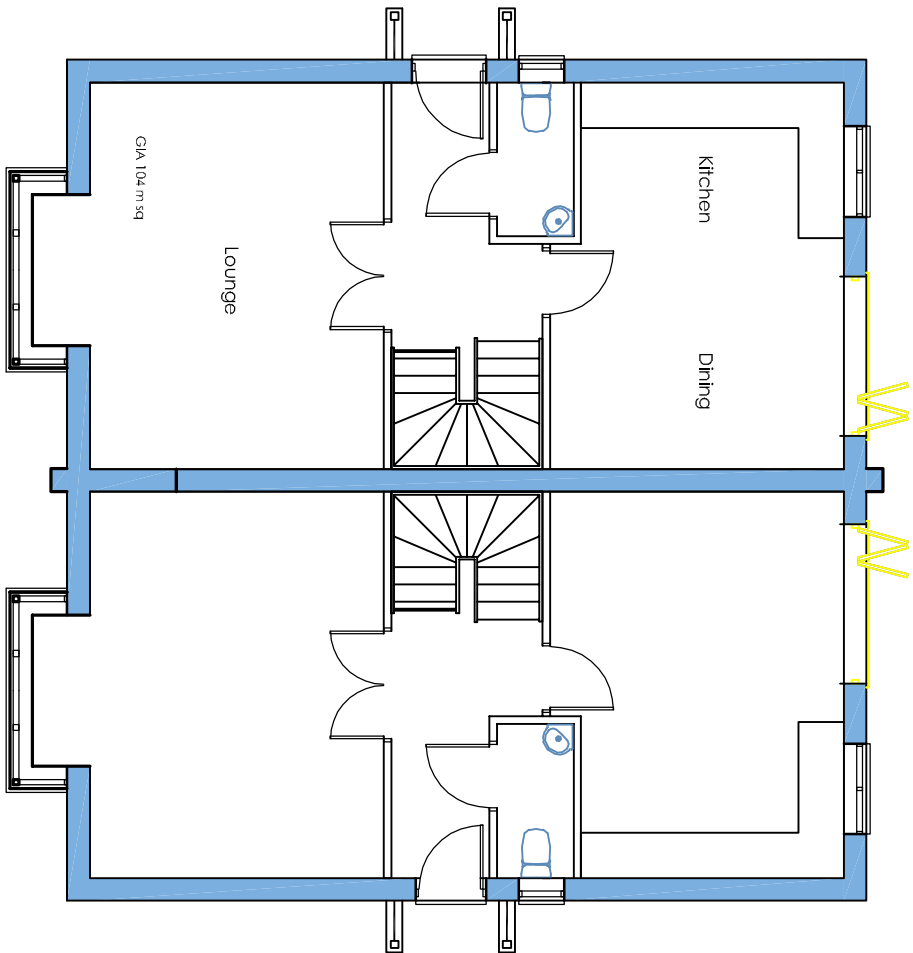
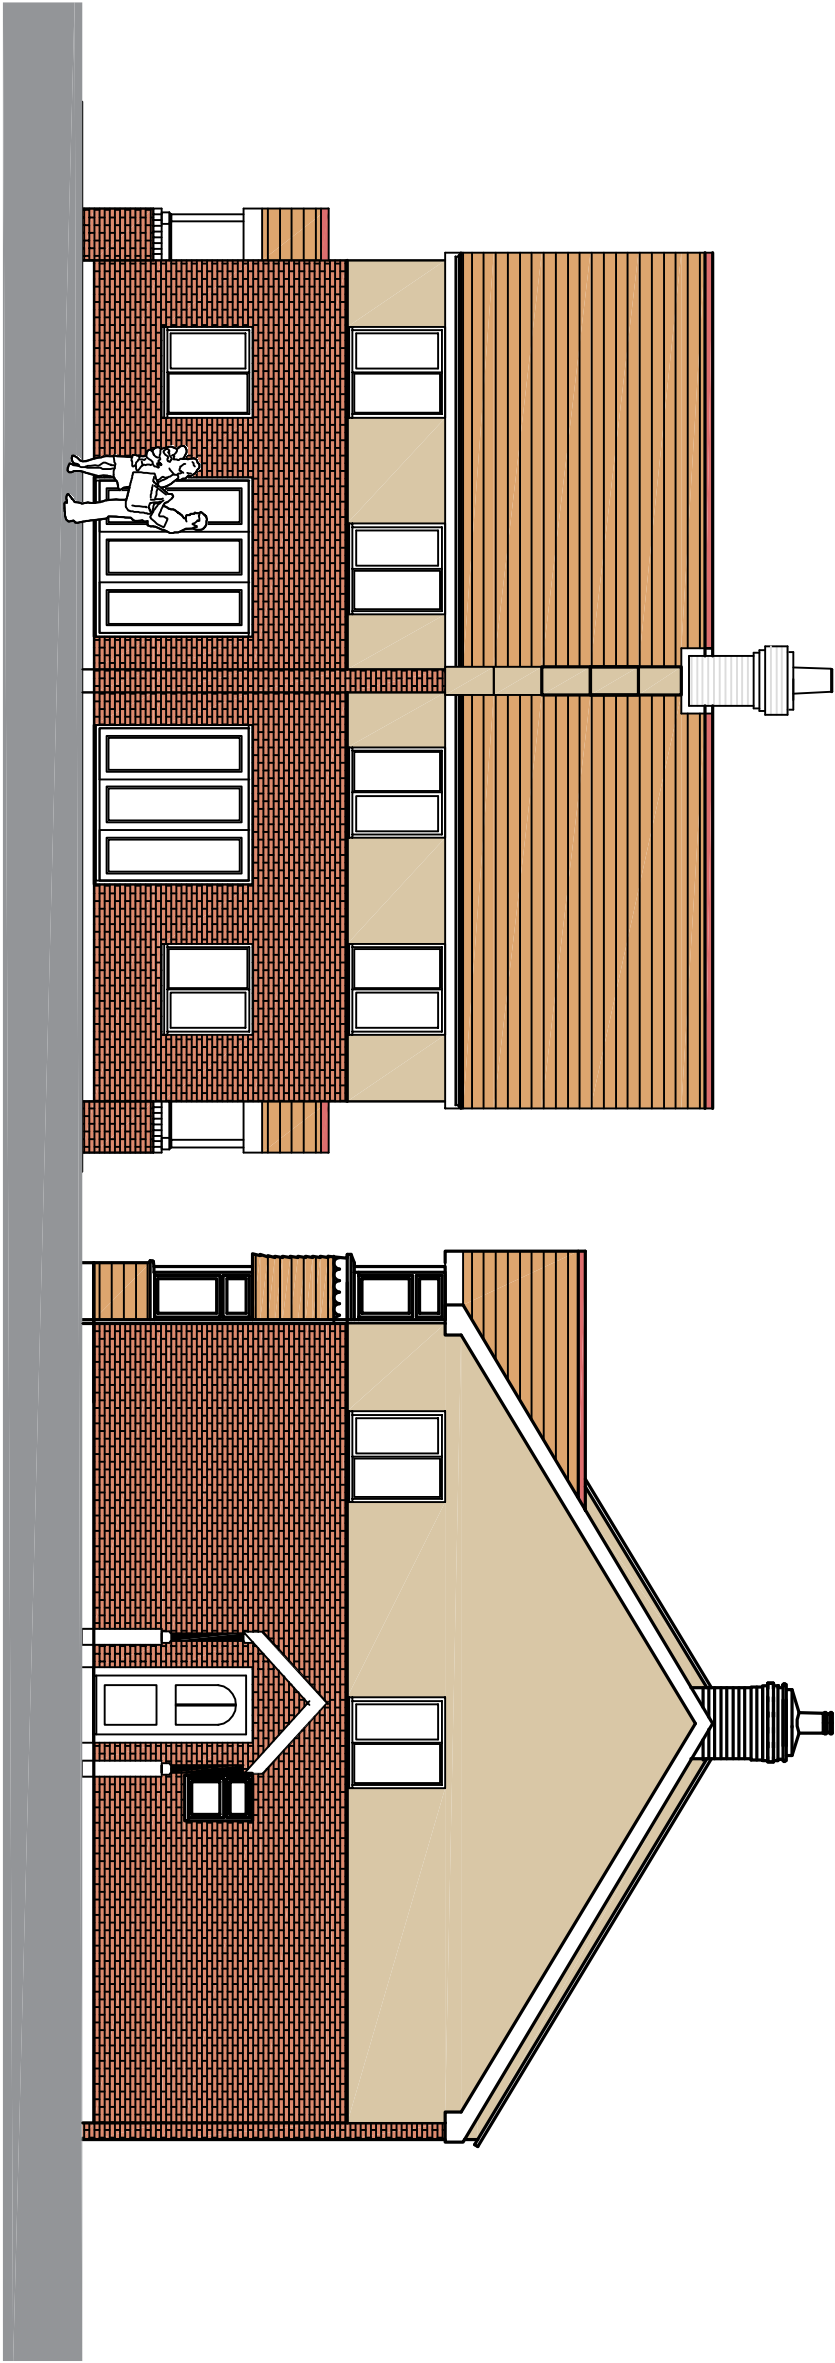
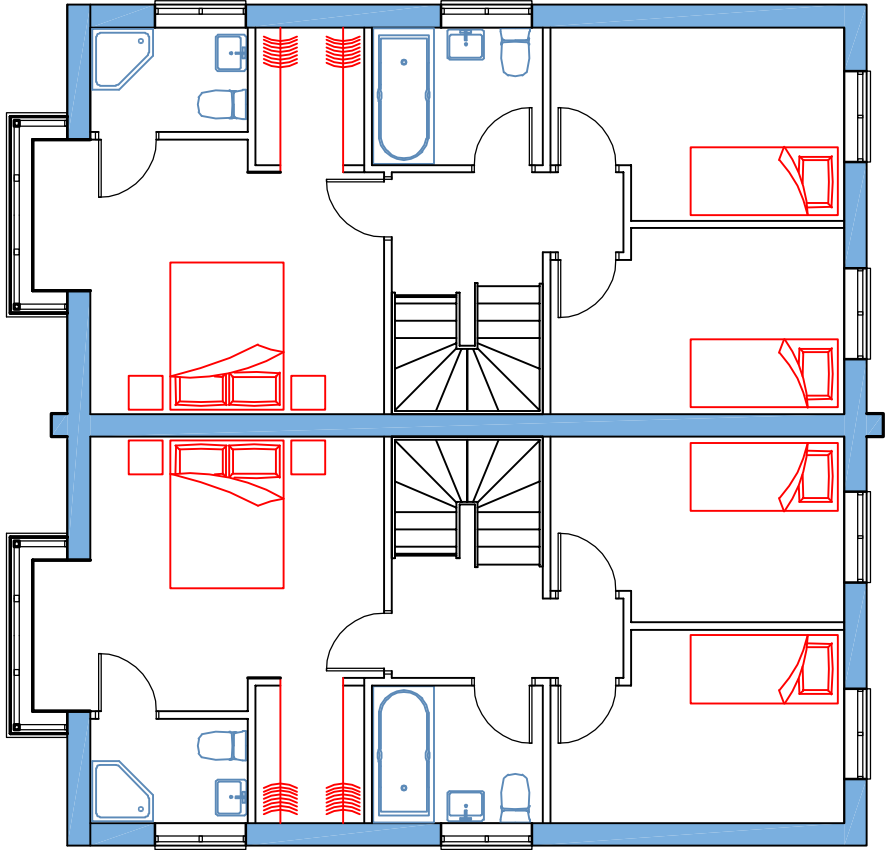


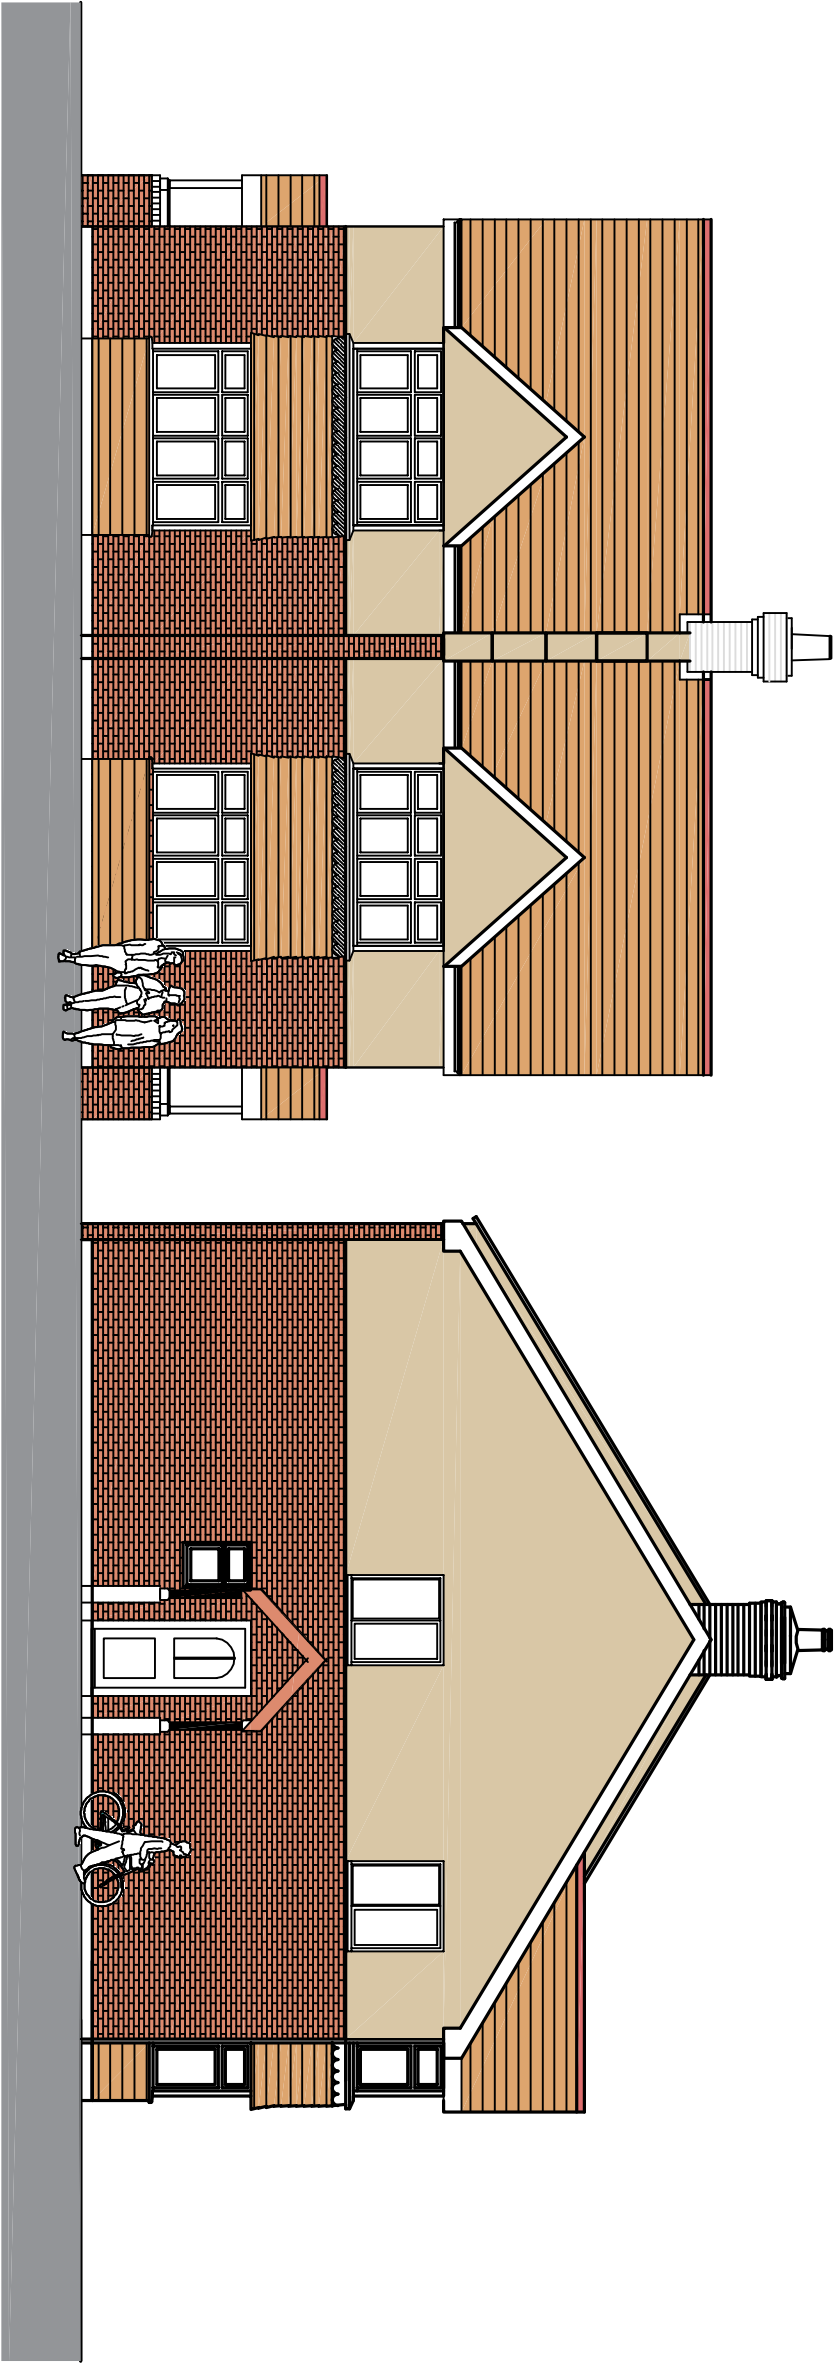

REVISION:

Drawing Title:

Proposed Plots 1 & 2

Project:

Surefix
175 London Rd,
Waterbooville
PO7 7RJ

Drawn By

CRF

Date

10/08/19

SHEET SIZE

A2

Approved By

Date

Drawing No.

CFA

FULL

BS

Revision:

Scale:

1/100

PLANNING

Chris Flint Associates Ltd

CHARTERED SURVEYORS - PROJECT MANAGERS
DEVELOPMENT CONSULTANTS

2 Emerald Close Waterbooville Hants PO7 8NZ
tel: 023 92 432484 fax: 023 92 338554
Email: chris@flintassociates.co.uk