

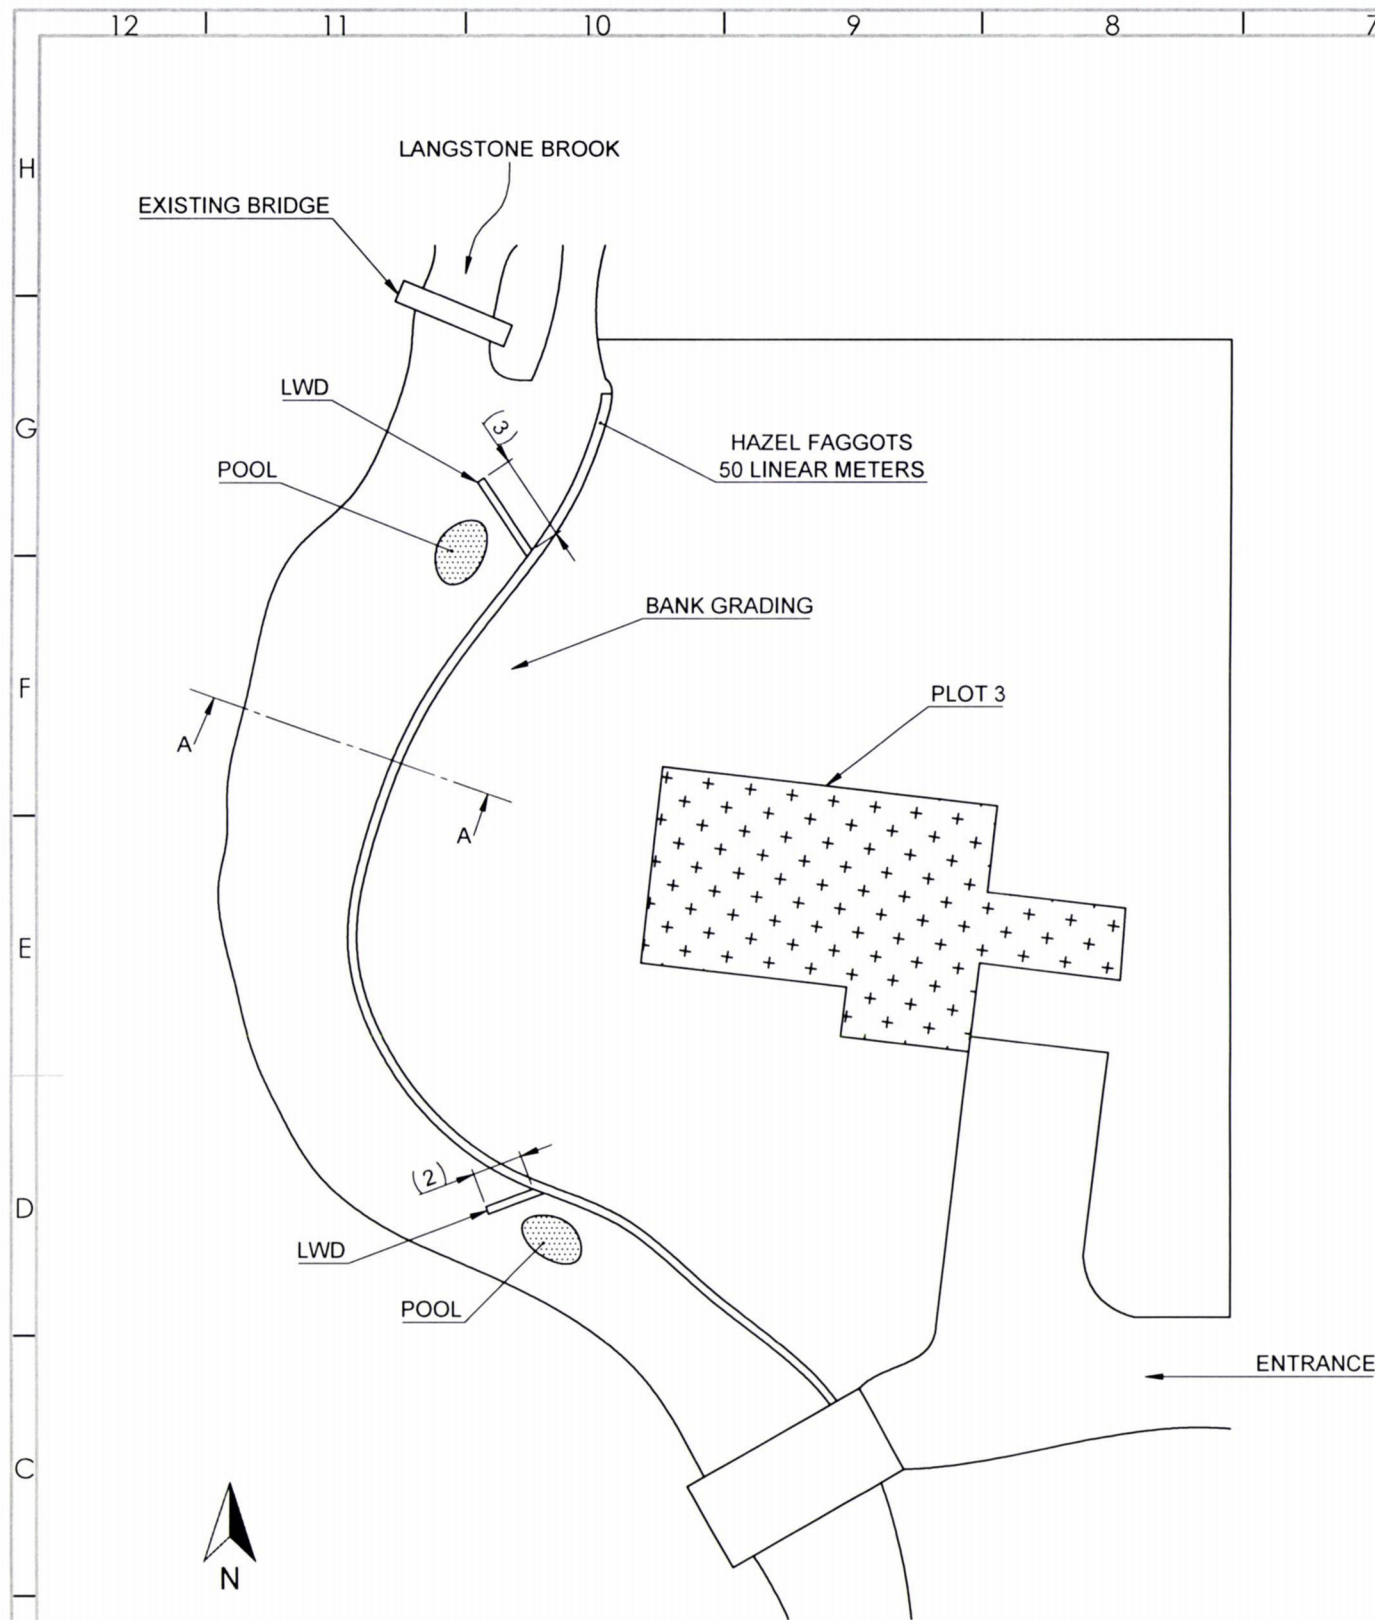


AQUAMAIN LTD. This drawing is the property of Aquamaintain Ltd. It must not be used or reproduced without written consent. Do not scale. If in doubt, ask.

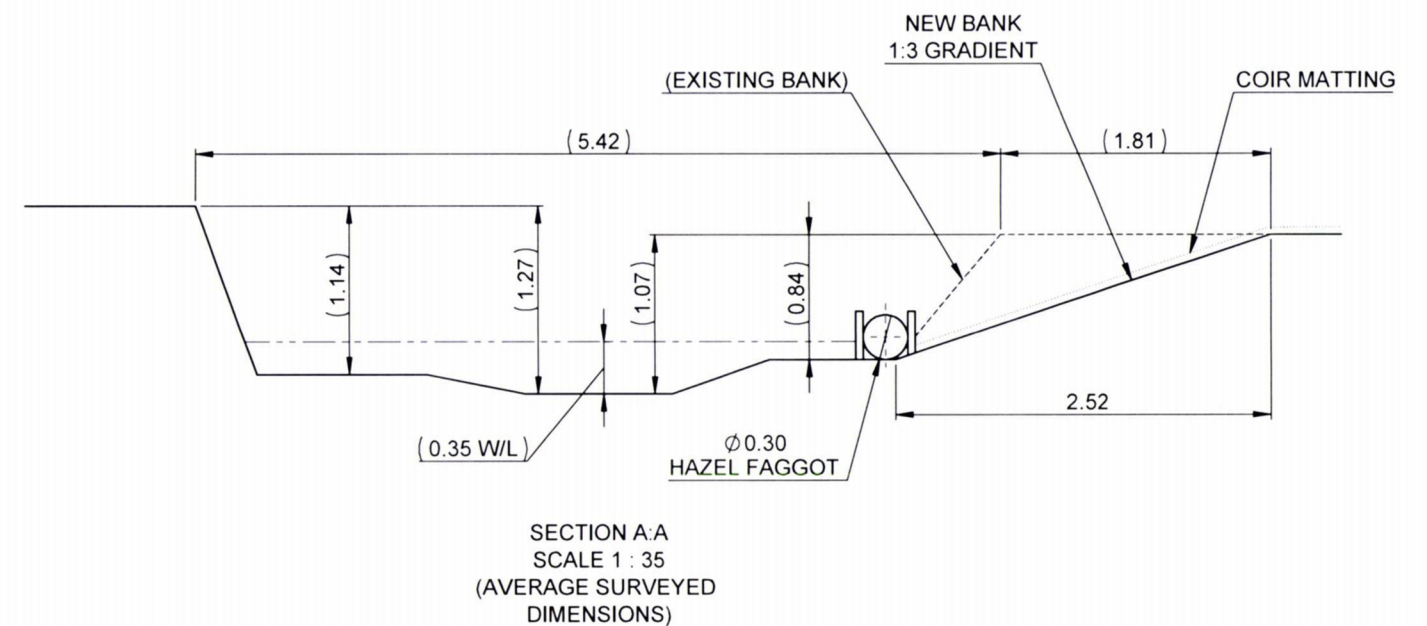

ITEM	MATERIAL	SPEC.	SIZE	QTY.
FAGGOT	HAZEL	FRESH CUT	2 X 0.3	25
STAKE	HAZEL	POINTED	1.2 X 0.05	100
ROPE	MANILA	290KG BREAK LOAD	Ø6mm	50m
MATTING	COIR	100% BIO DEGRADABLE	2.4 X 50 (ROLL)	1.25 (150m ²)
PEGS	OAK	AIR DRIED	-	500
PLANTS	-	UK NATIVES, VARIOUS	3L	150

REVISIONS				
ZONE	REV.	DESCRIPTION	DATE	APPROVED
	1	FIRST RELEASE	05/12/2019	BK

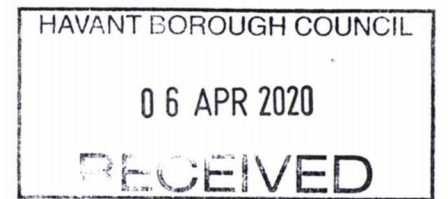

NOTES:

- ALL DIMENSIONS IN METERS UNLESS OTHERWISE STATED.
- NEAREST POST CODE: PO9 1QX
- GRID REF: SU71430529 (UPSTREAM), SU71450526 (DOWNSTREAM)

GENERAL DESCRIPTION OF WORKS:

- REGRADE EXISTING LEFT HAND BANK TO NEW GRADIENT (1:3)
- INSTALL LARGE WOODY DEBRIS (LWD) AND SECURE WITH STAKES DRIVEN INTO BED. TIE OFF WITH MANILA ROPE. (POSITIONS TO BE AGREED ON SITE).
- INSTALL EROSION PROTECTION MATTING OVER NEW BANK. SECURE WITH HARDWOOD PEGS.
- INSTALL HAZEL FAGGOT TOE EDGE AND SECURE WITH STAKES DRIVEN INTO BED. TIE OFF WITH MANILA ROPE.
- PLANT BANK WITH UK NATIVES (SEE METHOD STATEMENT FOR SPECIES)

 Aquamaintain Green fisheries management		DRAWN BY: M Kavanagh	
PROJECT: River Bank Works		APPROVED BY: D Hellard	
SITE: The Mallards - Langstone Brook		DATE: 05/12/2019	This drawing is the property of Aquamaintain Ltd. It must not be used or reproduced without written consent. Do not scale. If in doubt, ask.
CLIENT: Knightsgate (UK) Ltd.		MATERIAL: SEE BOM	SCALE: 1:200 A2
		FINISH: N/A	REV: 01 SHEET: 1/1