


NOTES:


Dimensions to be checked on site before commencing work. Any discrepancies shall be reported to the architect immediately.

Do not scale from these drawings except for planning purposes. Use figured dimensions only.


Where applicable this drawing is to be read in conjunction with other consultants' drawings.

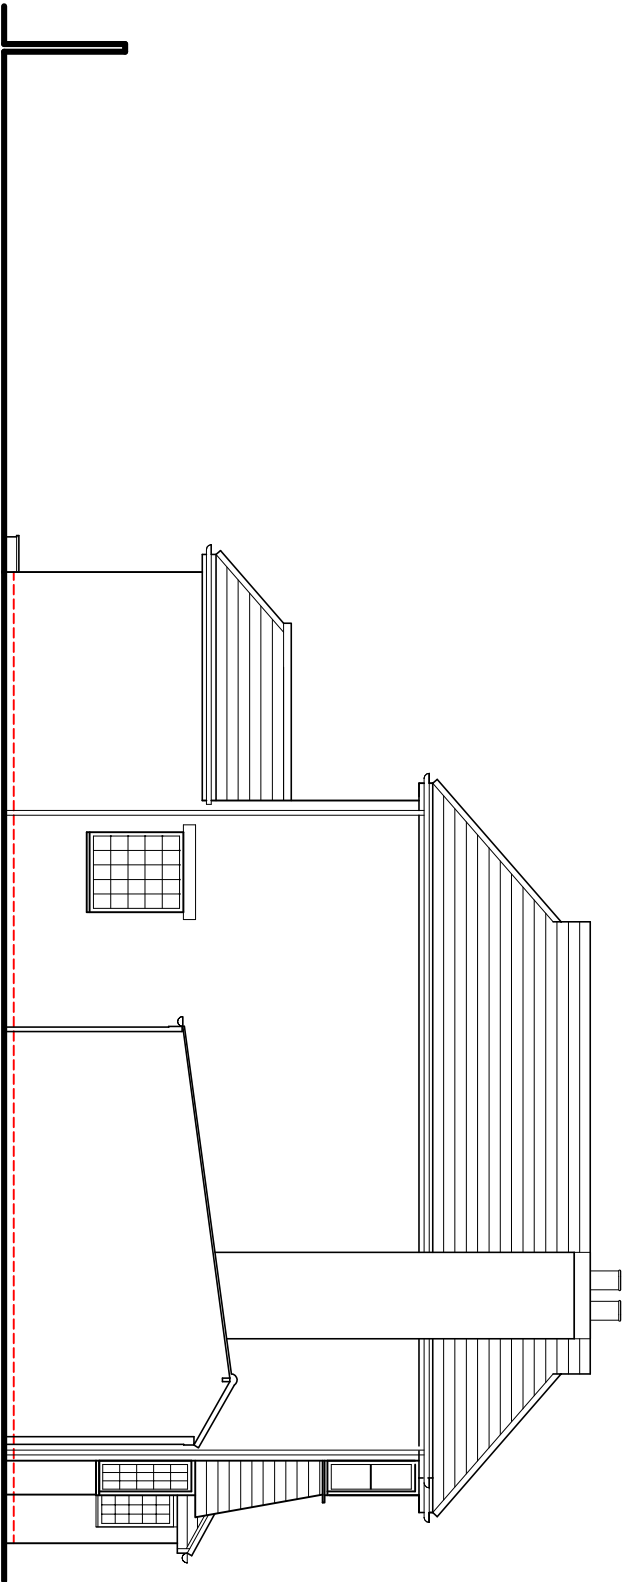


North (side) elevation

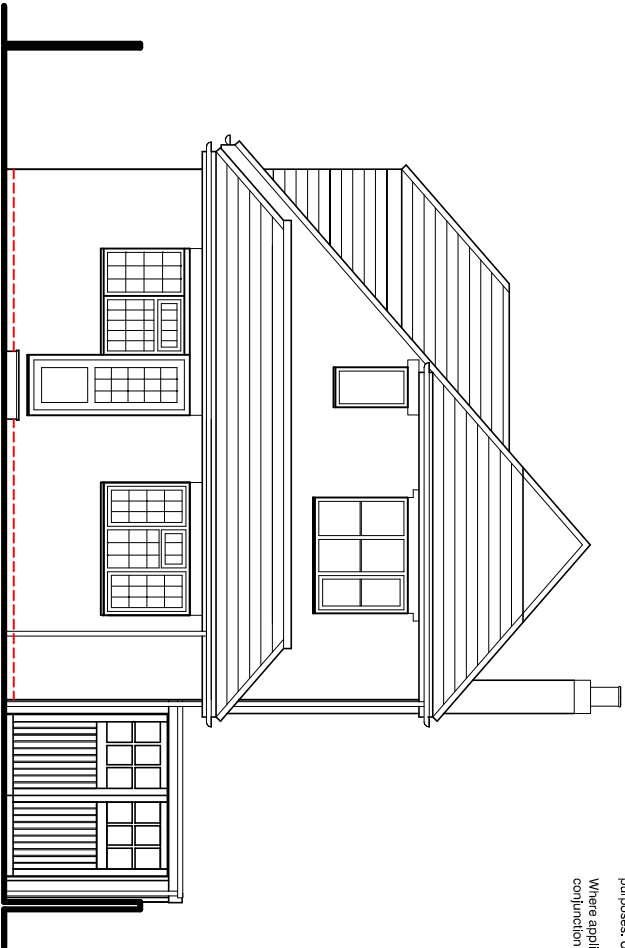

East (rear) elevation

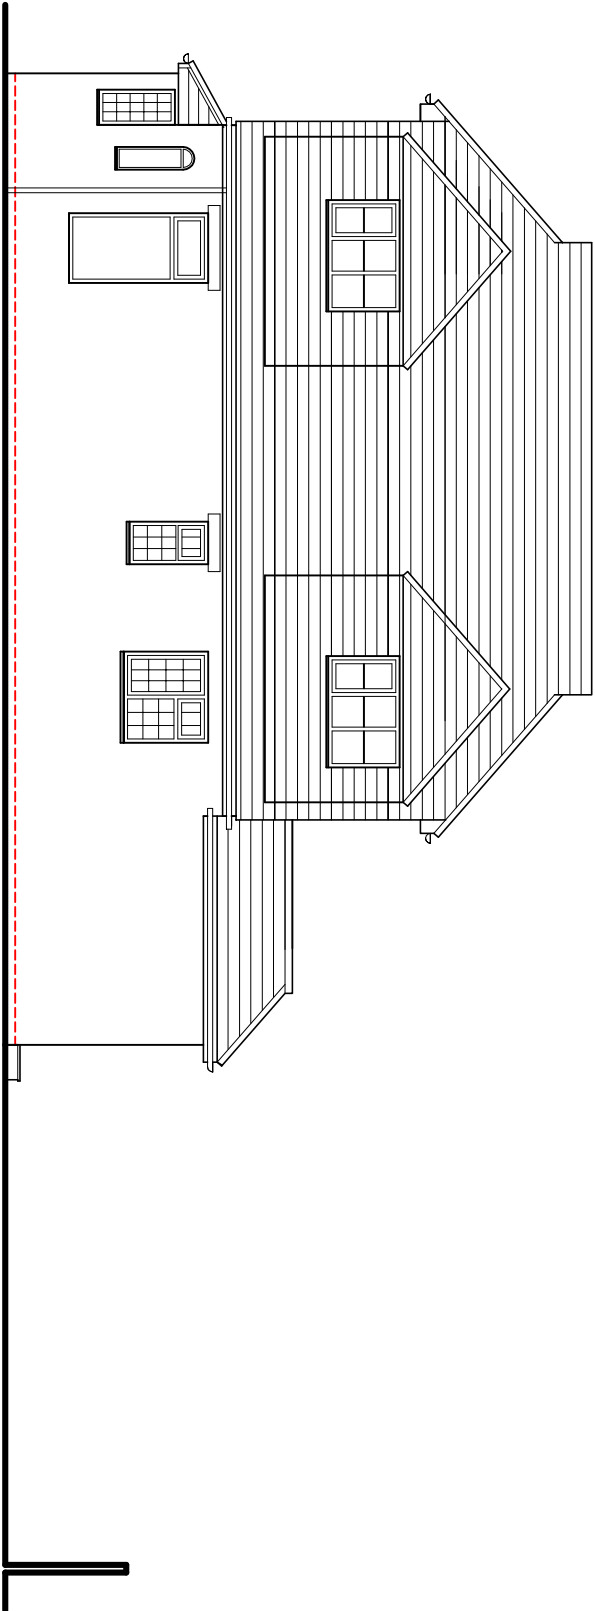

South (side) elevation

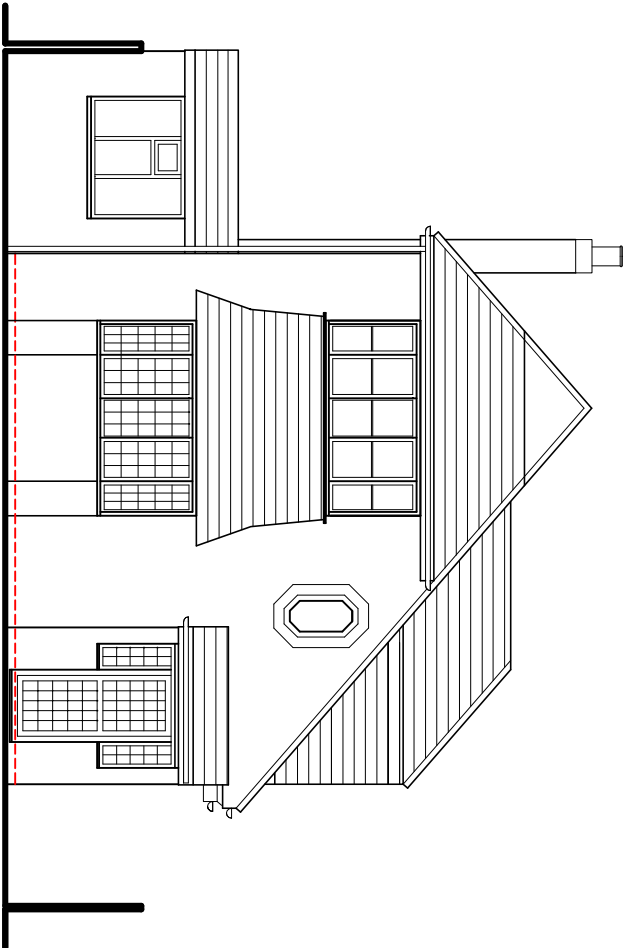

West (front) elevation

Existing elevations scale 1:100



For	Title			Office Tel:	
MR & MRS PONSONBY	EXISTING ELEVATIONS			01243 933732	
Project	Date	Drawn	Scale	Email:	
PROPOSED EXTENSION	SEPT 2019	JB	1:100 @ A3	admin@jb-architecturedesign.com	
AT 2 MANOR CLOSE,				Web:	
HAVANT	Job Number		Drawing Number	www.jb-architecturedesign.com	
HANTS, PO9 1BD	PL283.19		-02		
				Revision	