

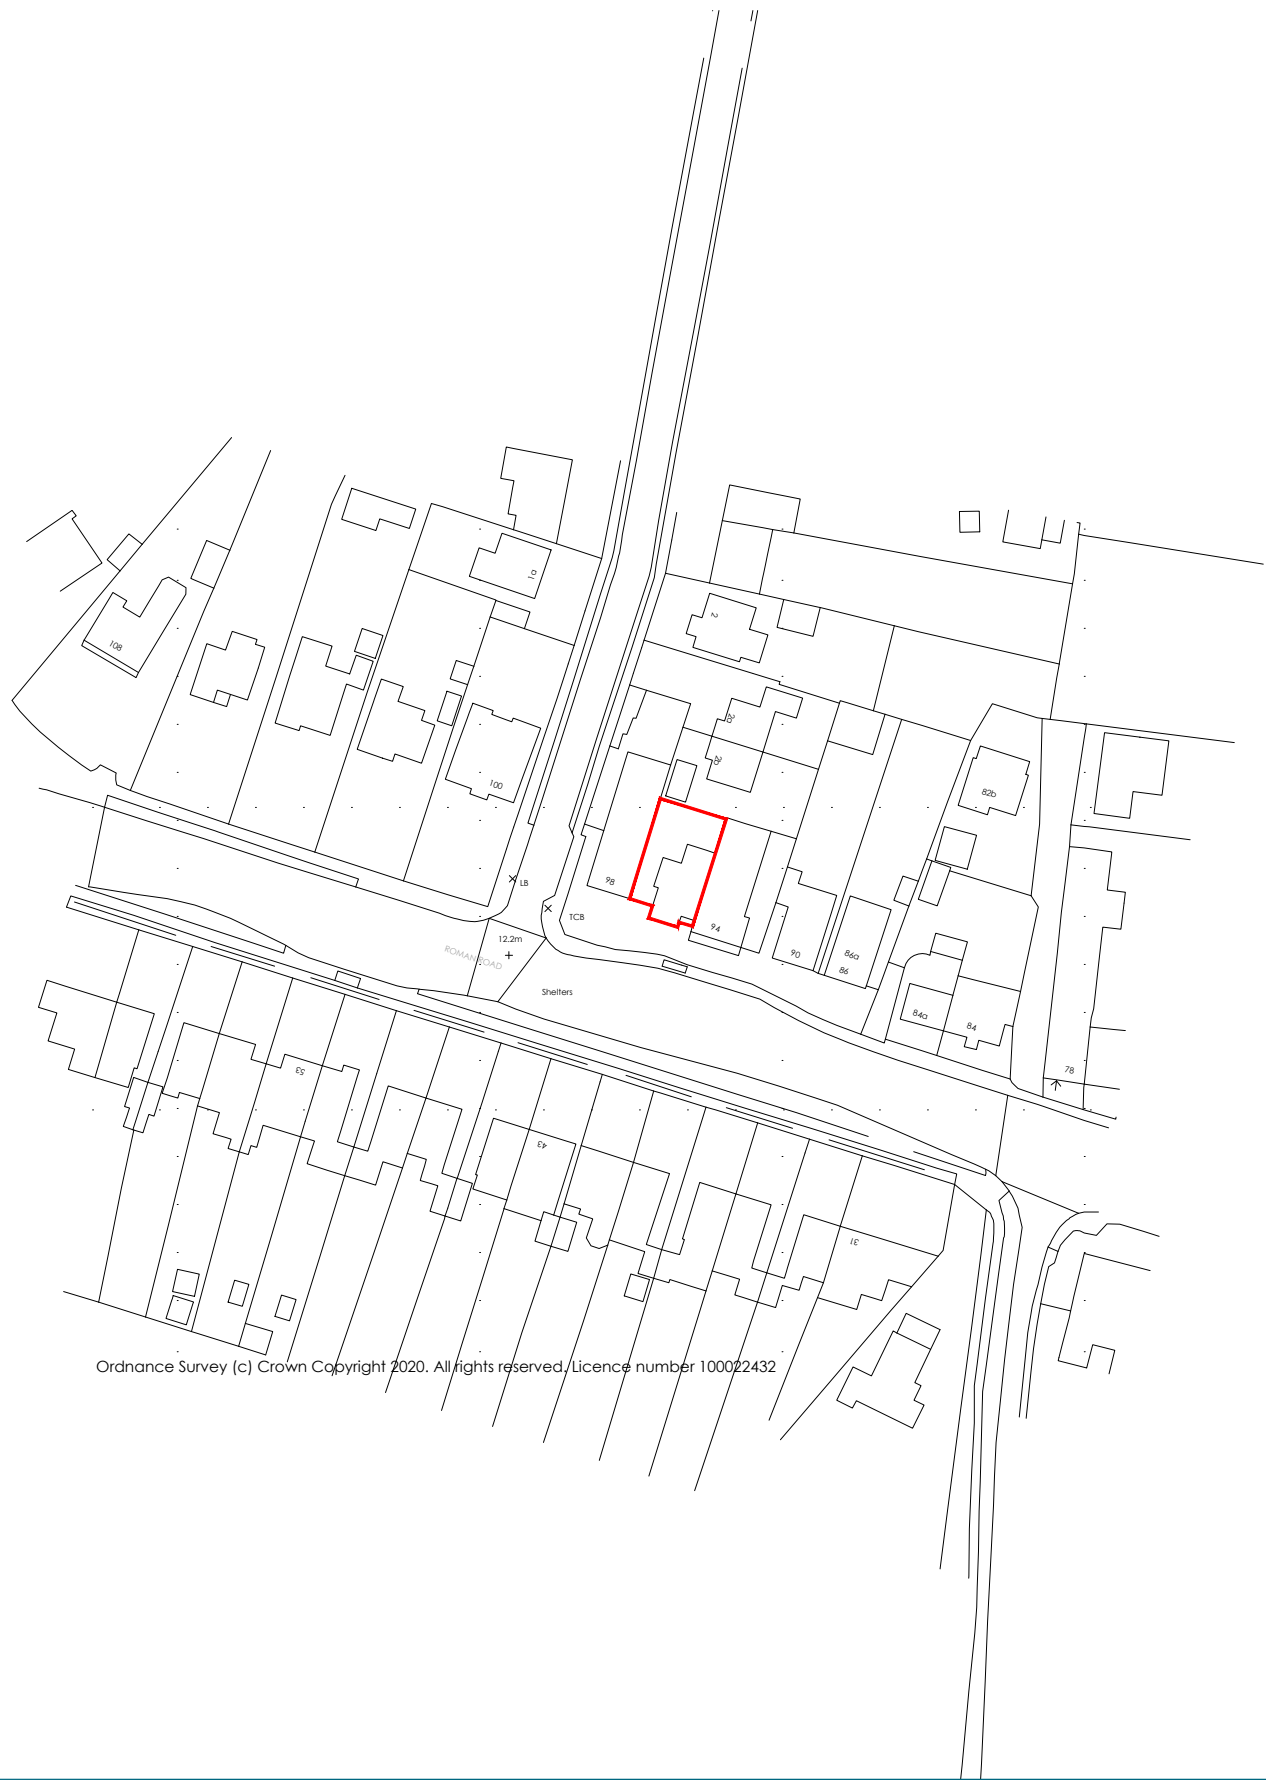


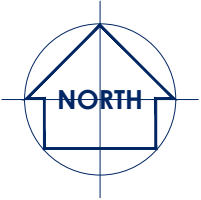

Ordnance Survey (c) Crown Copyright 2020. All rights reserved. Licence number 100022432

LEGENDS & INFORMATION

Scale Bar - 100mm @ A3

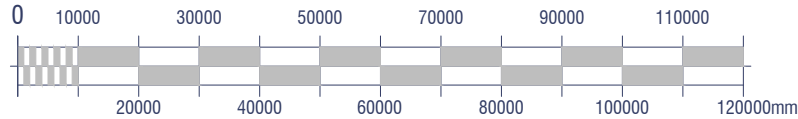

THIS DRAWING IS THE COPYRIGHT OF THE SOUTHERN CO-OPERATIVE AND MAY NOT BE COPIED, ALTERED OR REPRODUCED IN ANY FORM, OR PASSED TO A THIRD PARTY WITHOUT THE WRITTEN CONSENT OF THE SOUTHERN CO-OPERATIVE.

DO NOT SCALE FROM THIS DRAWING, EXCEPT FOR PLANNING PURPOSES. USE FIGURED DIMENSIONS ONLY.

DIMENSIONS SHOULD BE CHECKED AND VERIFIED ON SITE AND ANY DISCREPANCIES SHOULD BE REPORTED TO THE DESIGNER.

IF IN DOUBT ASK FOR CONFIRMATION.

REVISIONS

REV.	DESCRIPTION	DRAWN	CHKD	DATE
1ST	LOCATION PLAN	SL	**	30/06/2020



ISSUED FOR

LOCATION PLAN

ADDRESS
J EDWARDS FUNERALCARE
BEDHAMPTON ROAD
BEDHAMPTON
HAVANT
PO9 3EZ

DRAWING TITLE
LOCATION PLAN

DRAWING SCALE	SHEET SIZE	SHEET No.	DRAWN	CHKD	DATE
1:1250	A3	1 of 1	SL	**	30-06-2020

DRAWING NUMBER	REVISION
SC-649-V1-GF-DR-K-0004	1ST