




Critchley Architecture And Design Ltd.
Contact: 01392 474 999 | info@cad.co.uk
The Old Brewery, 55 South Street, Havant, PO9 1RU

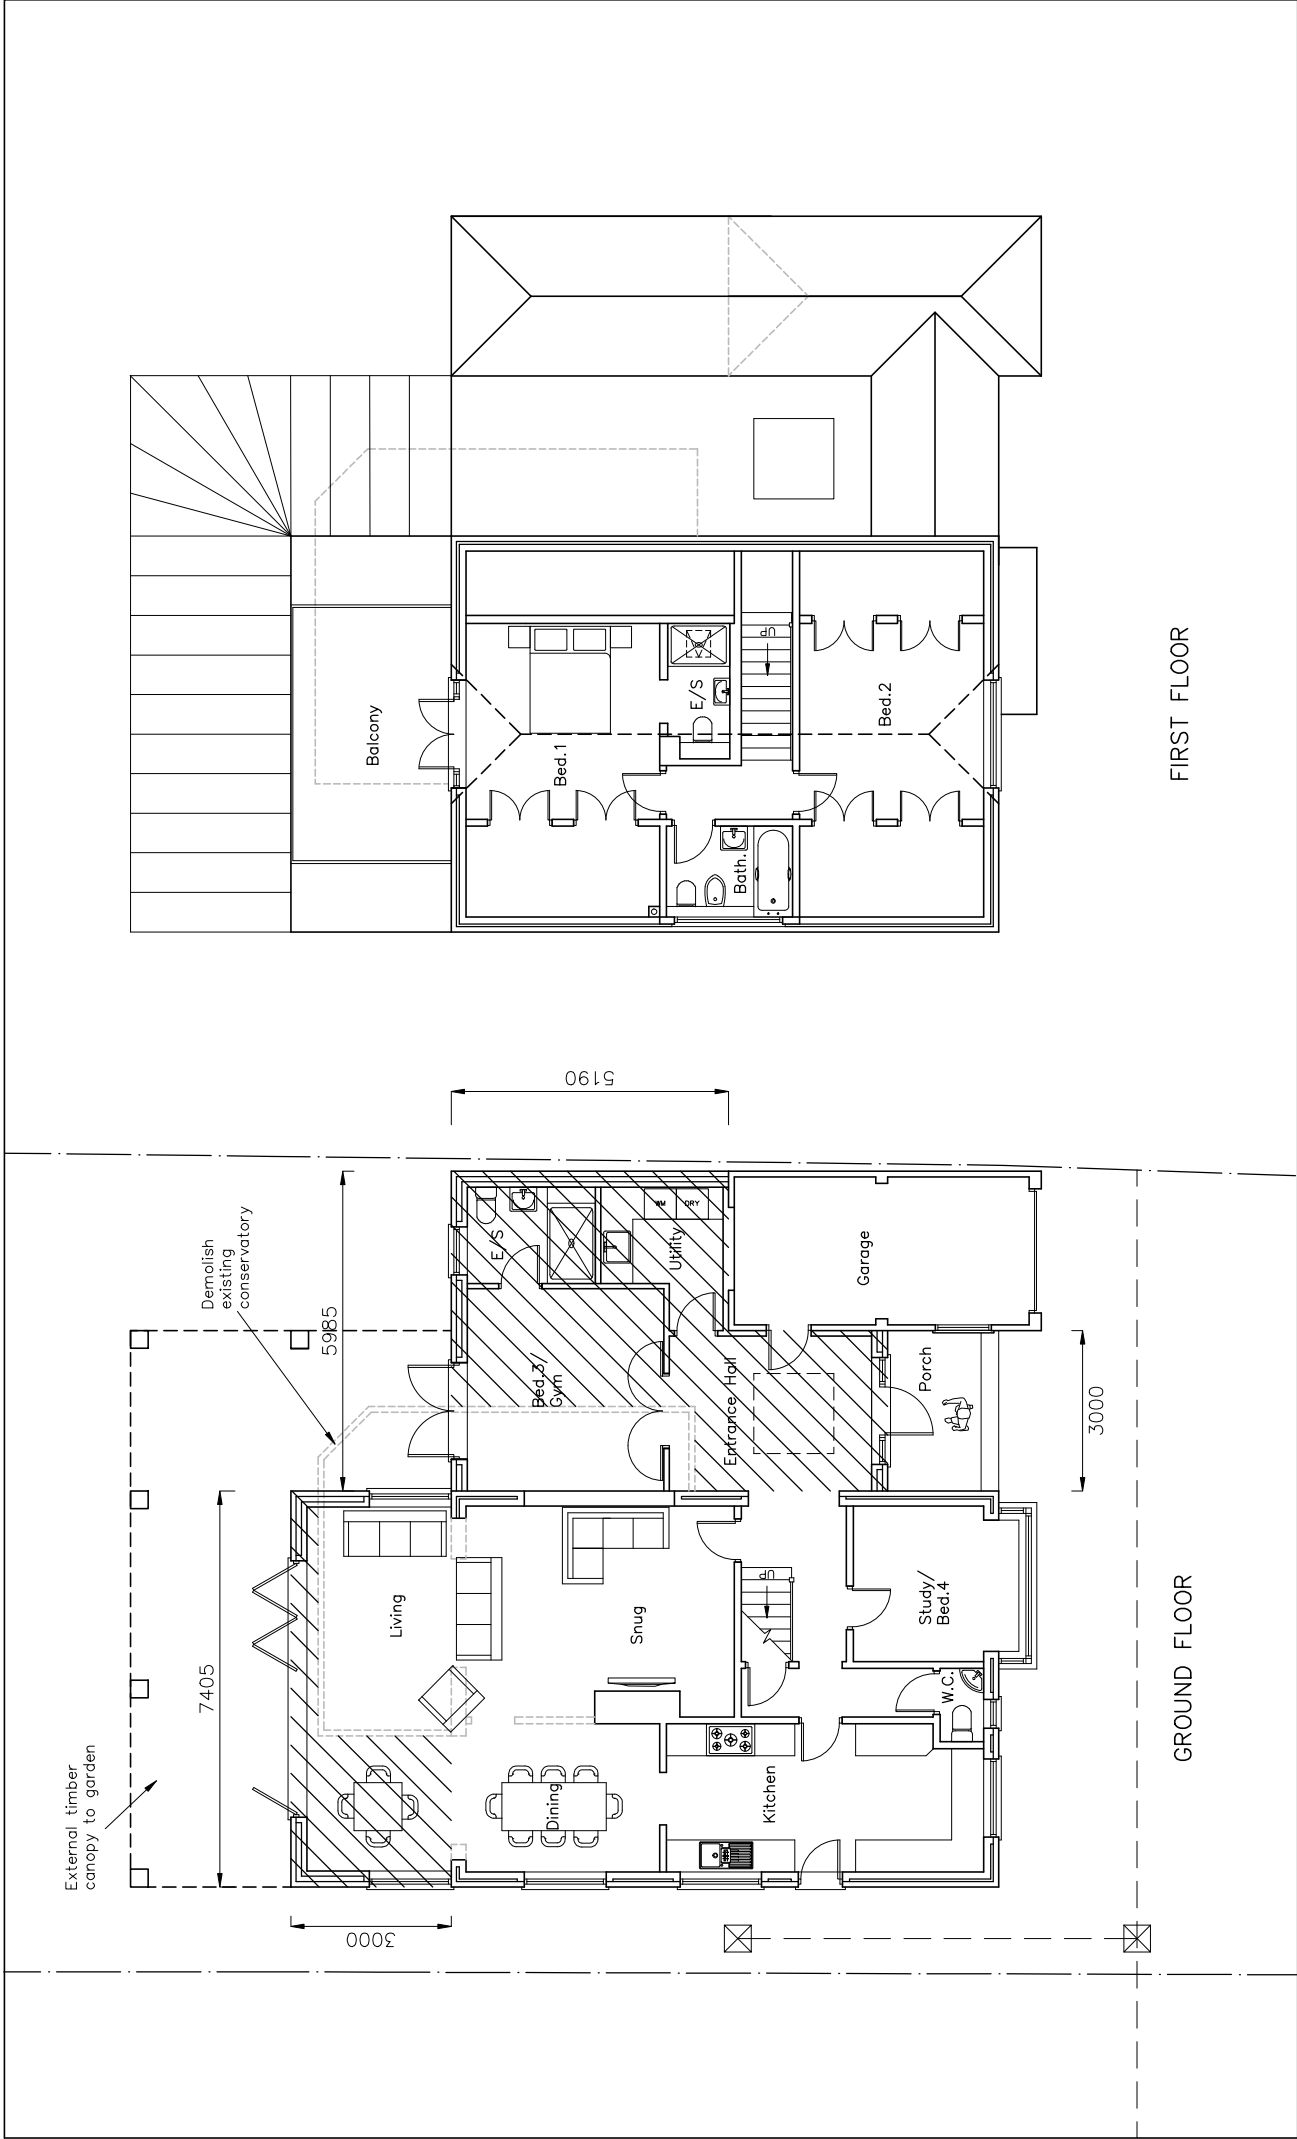

PROPOSAL PLANS

Revisions
a) Client revisions/24.02.20/JHL
b) Annotation added/10.03.20/JHL
c)
d)

33 Langstone Road
Havant
PO9 1RB

Scale A1=1:50, A3=1:100
Drawn JHL
Date 10/02/20

20002-402 B