



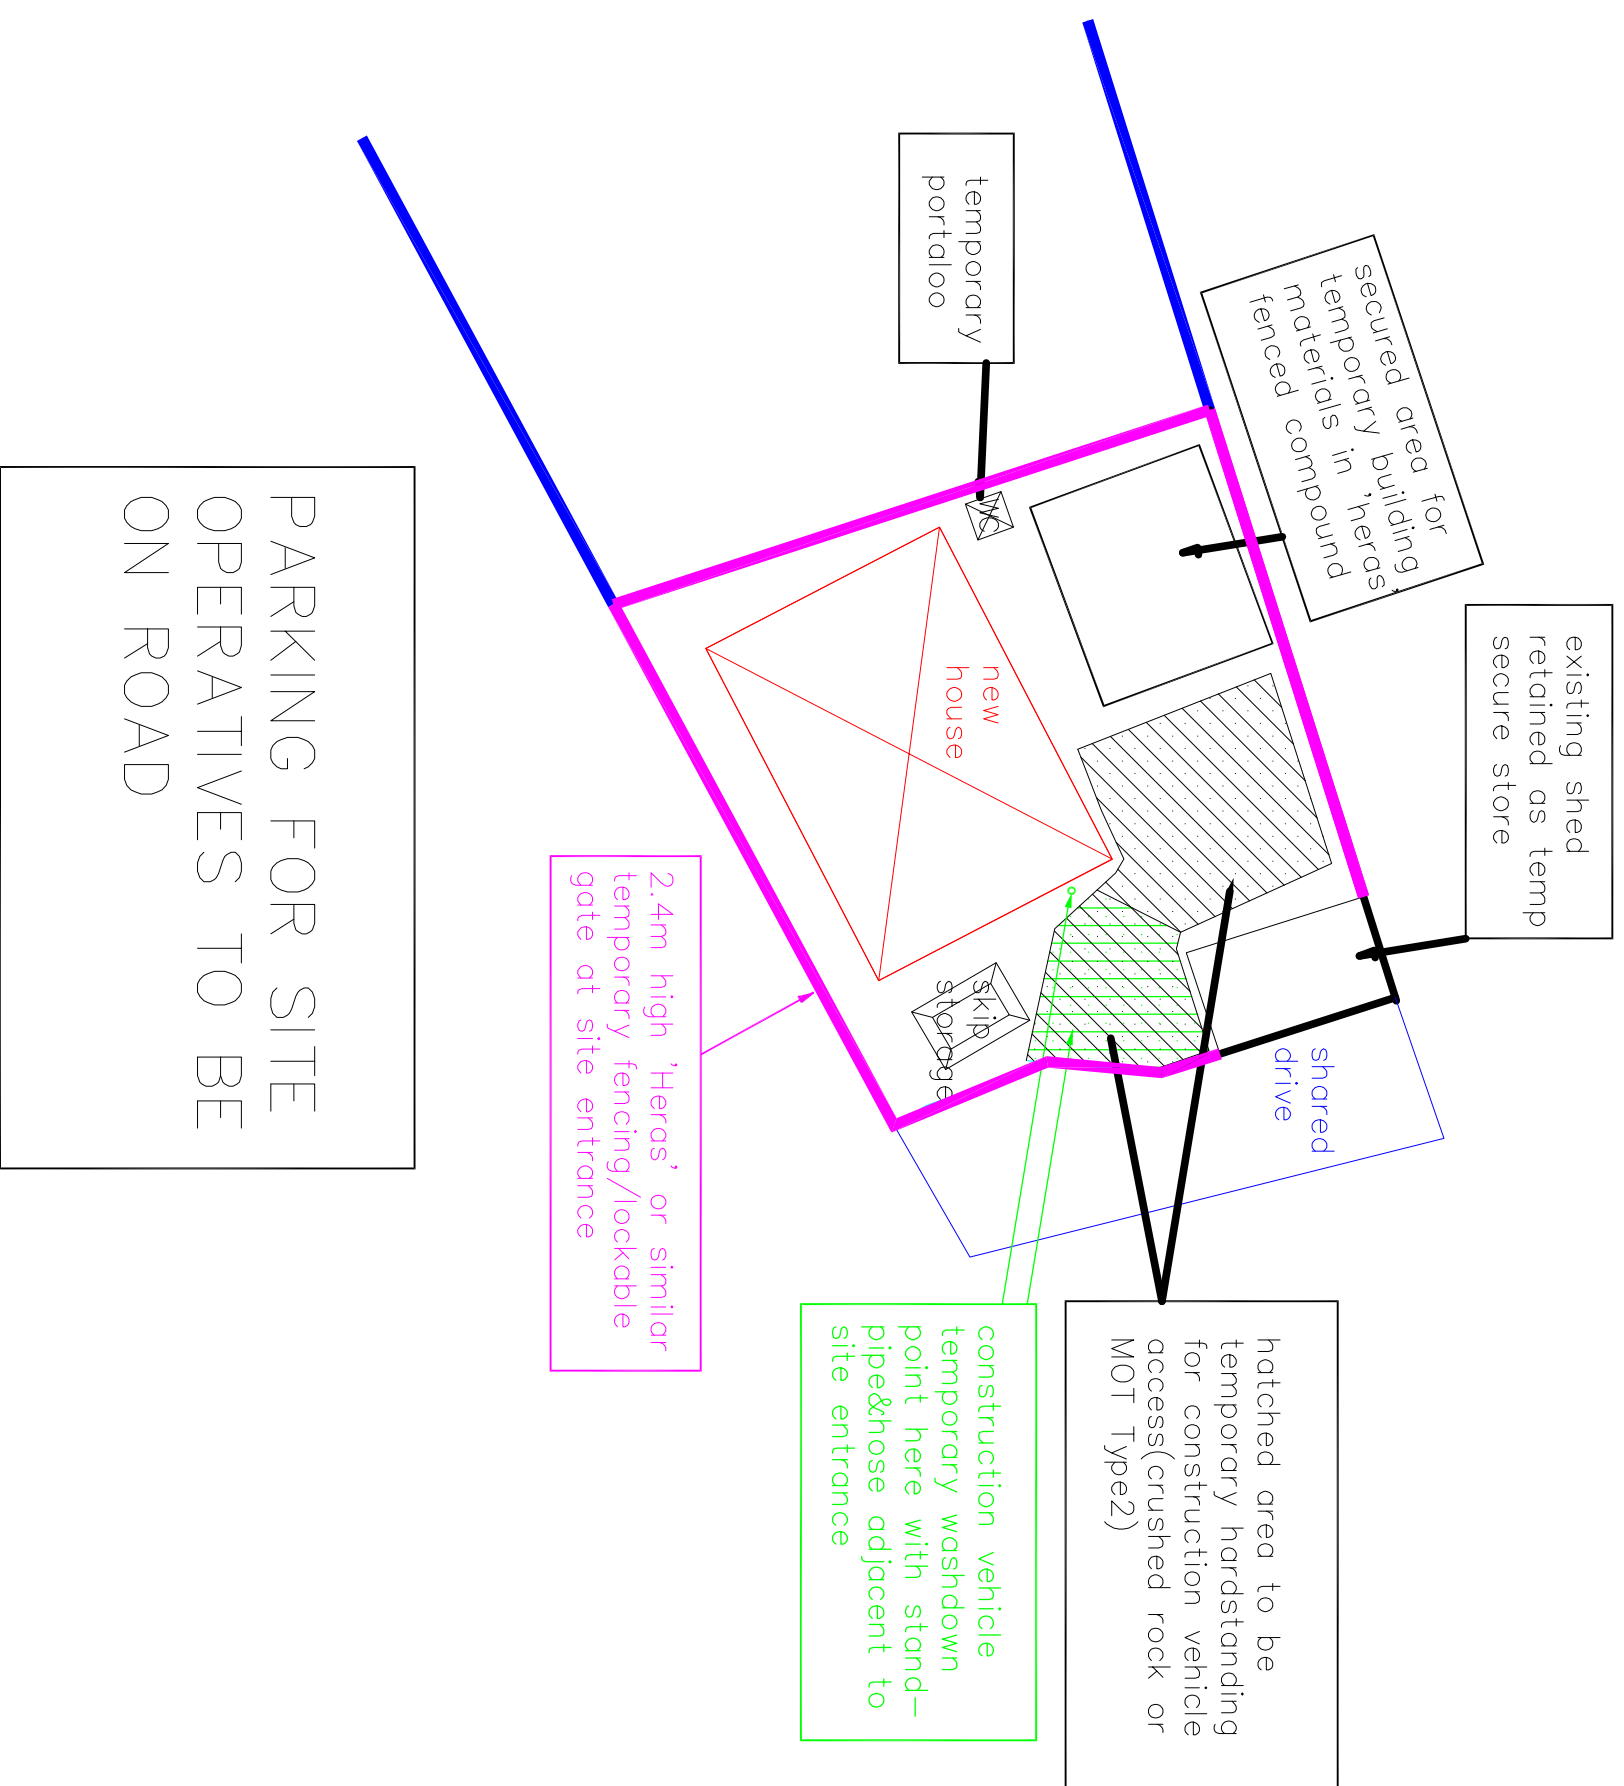

PROPOSED TEMPORARY WORKS SCHEDULE SCALE 1:200

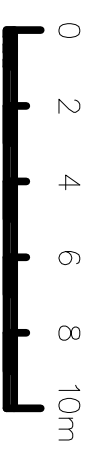

Condition 12- Method of construction plan-where contractor vehicles will park and where materials will be stored throughout the build