



This drawing may be scaled with reference to the scale bar for planning application purposes only. Do not scale for any other purpose, use only annotated dimensions. All dimensions are to be checked by parties using the drawing, and any errors or omissions are to be reported to James Potter Associates Ltd.

| Rev. | Date     | Note  | Author | Checked |
|------|----------|-------|--------|---------|
| -    | dd/mm/yy | Note. | XXX    | XXX     |

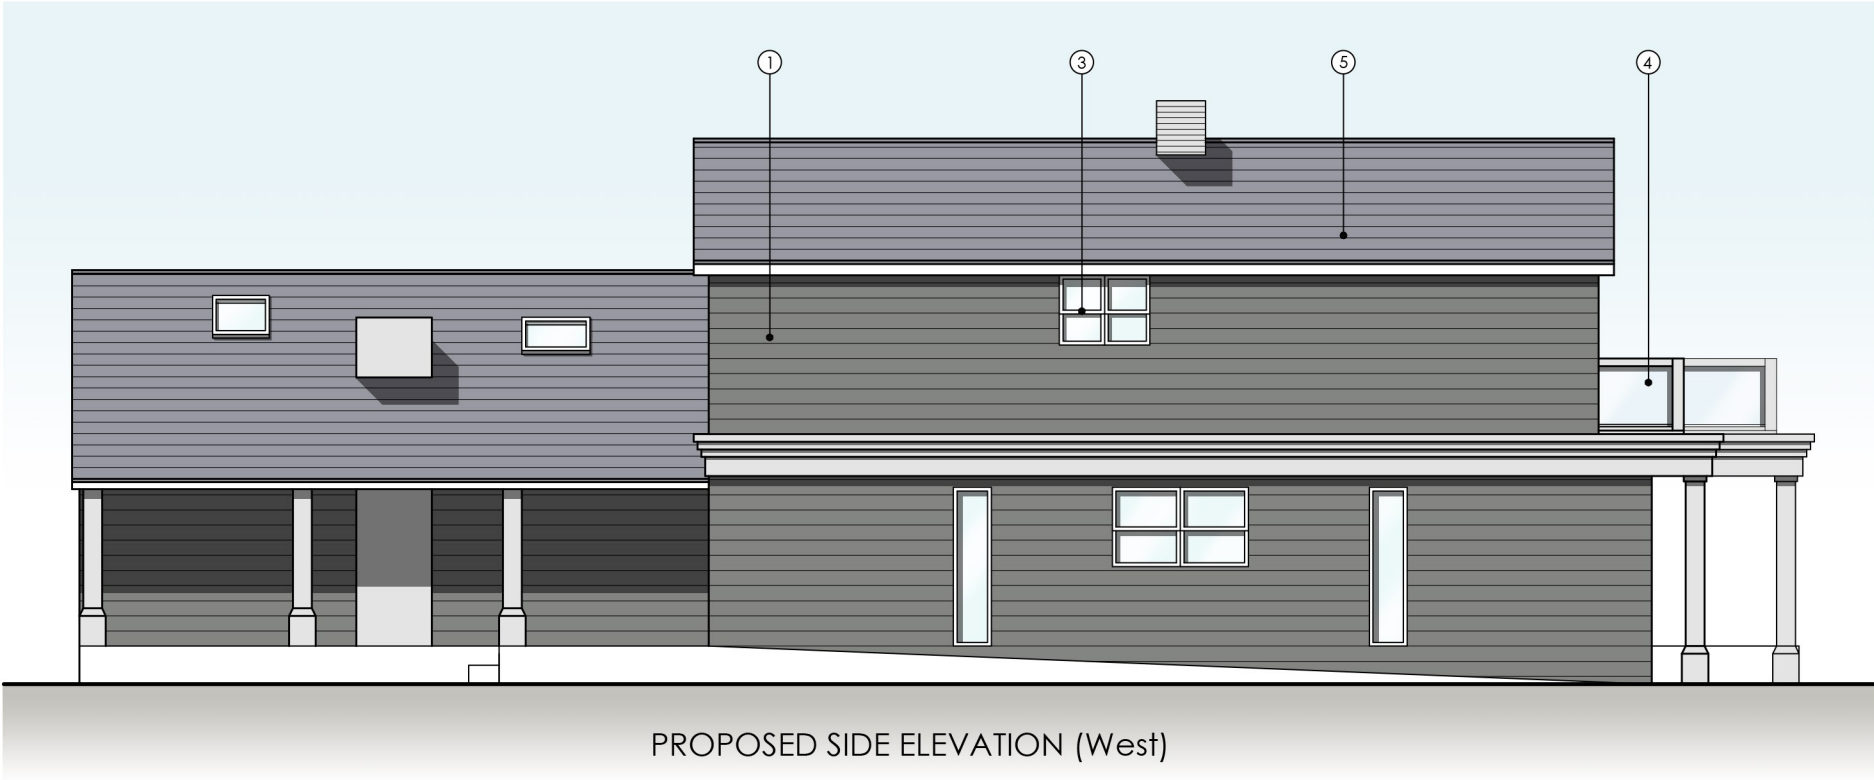

MATERIALS KEY

- 1. WEATHERBOARDING (Colour to be agreed via planning condition)
- 2. WINDOW SHUTTERS
- 3. COMPOSITE GLAZING SYSTEMS
- 4. GLAZED BALUSTRADE
- 5. SLATE ROOF TILES

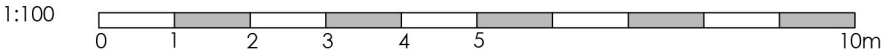

|         |                                                                      |         |                  |      |          |   |                       |  |      |   |
|---------|----------------------------------------------------------------------|---------|------------------|------|----------|---|-----------------------|--|------|---|
| Project | REPLACEMENT DWELLING AT<br>10 WESTERN PARADE<br>EMSWORTH<br>PO10 7HS |         |                  |      |          | Drawing   | PROPOSED ELEVATIONS 2 |  |      |   |
|         |                                                                      |         |                  |      |          | Job-Dwg<br>Number   | 18065-PL-310          |  | Rev. | - |
| Client  | MR & MRS BROWN                                                       |         |                  |      |          | <div><div></div><div><b>JAMES POTTER</b><br/>ASSOCIATES</div></div> <div><a href="http://www.jpa.design">www.jpa.design</a></div> <div>JPA - PORTSMOUTH<br/>Suite 1, Winter Works, Rear of 119 Winter Road,<br/>Southsea, Portsmouth, PO4 8DS<br/>t. +44(0)2393 871 000</div> |                       |  |      |   |
| Status  | PLANNING                                                             |         |                  |      |          |   |                       |  |      |   |
| Scale   | 1:100                                                                |         | Sheet Size    A3 |      |          |   |                       |  |      |   |
| Author  | RH                                                                   | Checked | JP               | Date | 11/02/20 |   |                       |  |      |   |