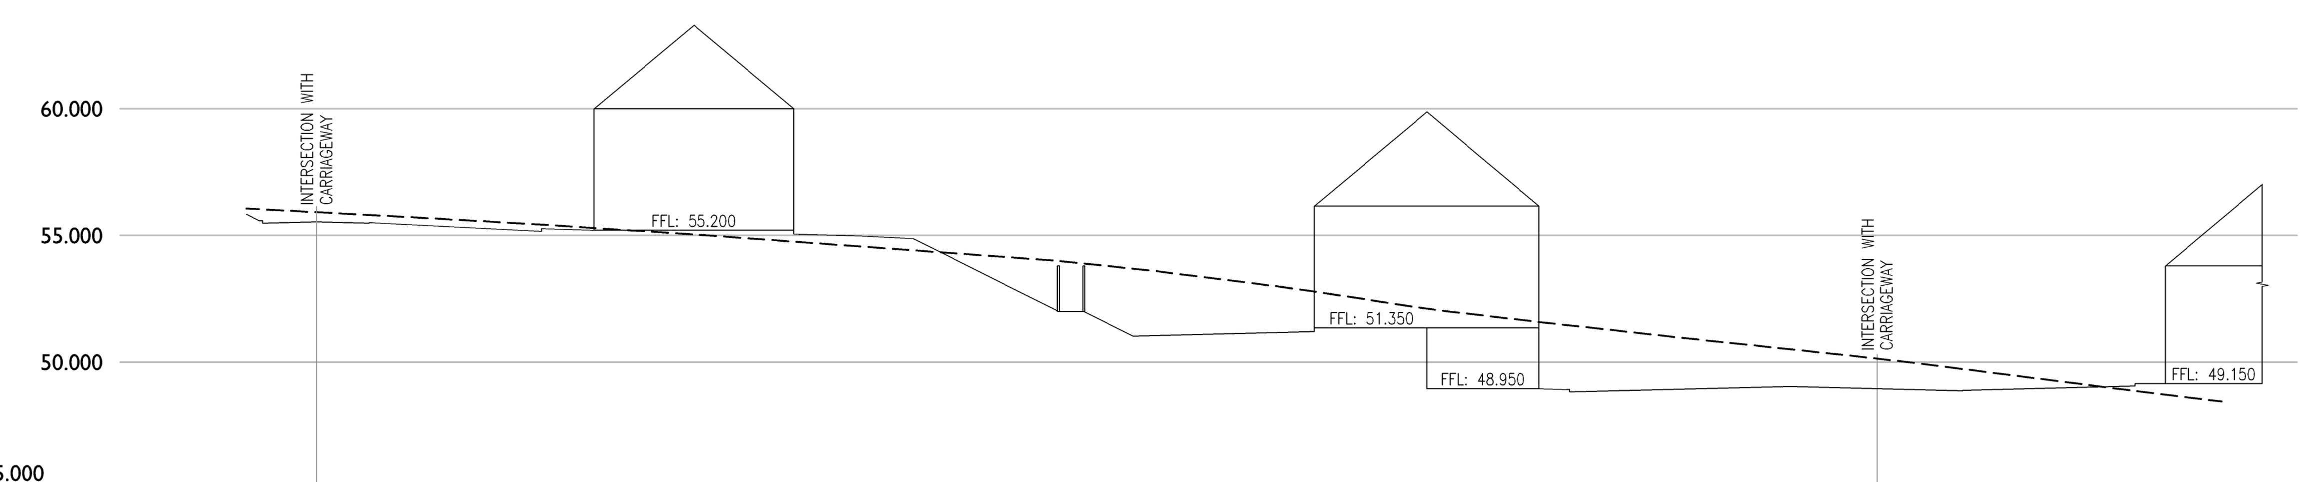

Level Datum = OD +45.000

OFFSET	EXISTING LEVEL	PROPOSED GROUND PROFILE	PROPOSED FEATURE
0.000	55.898	55.577	
0.639		55.477	CARRIAGEWAY
2.765		55.530	
4.839		55.480 / 55.500	CAR PARKING BAY
10.000	55.525	55.245	
11.640		55.165 / 55.265	GARDEN
13.752		55.200	DWELLING
20.000	54.873		
21.621		55.200 / 55.050	GARDEN
24.221		54.985	
26.341		54.879	
30.000	54.150	53.050	
32.099		52.000	FOOTPATH
33.101		52.000	GARDEN
35.059		51.021	
40.000	53.090	51.145	
42.213		51.200 / 51.350	DWELLING
50.000	51.709		
51.092		48.950	FOOTPATH
50.000		48.920 / 48.820	CAR PARKING BAY
60.000	50.609	49.011	
61.018		49.035	CARRIAGEWAY
64.456		48.950	
67.829		48.865 / 48.885	CAR PARKING BAY
70.000	49.455	48.937	
74.633		49.053 / 49.153	FOOTPATH
75.839		49.150	DWELLING
78.050	43.448		

SITE CROSS SECTION
Scale 1:250

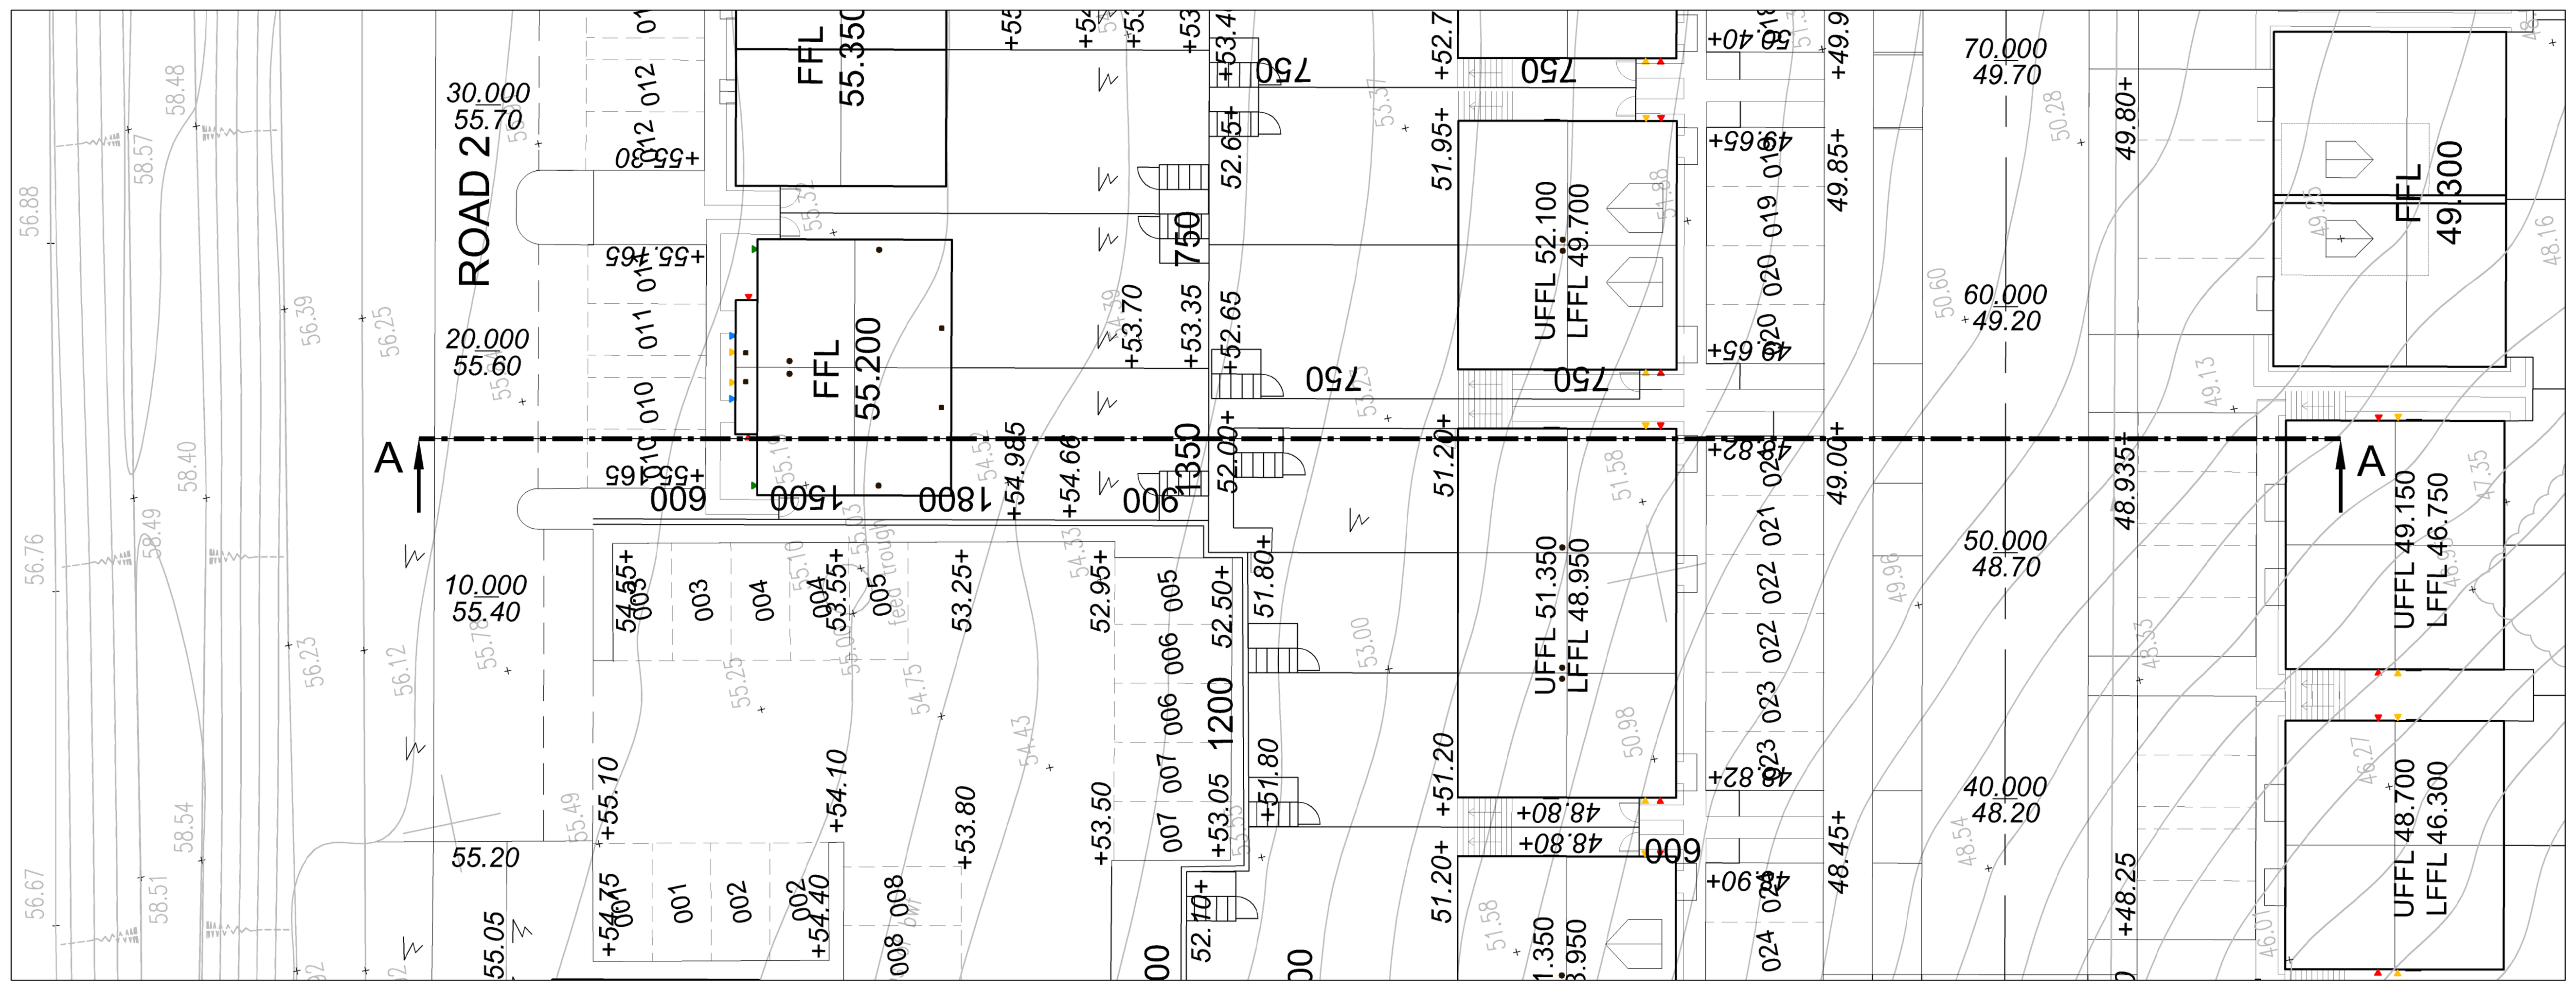

SECTION KEY PLAN (NTS)

Rev	Date	Revision Details	Drawn	Checked
A	03.12.2019	FIRST ISSUE	DLS	DB

PERSIMMON
Together, we make a home

Job Title
CAMPDOWN

Drawing Title
SITE CROSS SECTION 1

Job No 2342
Drawing No ***
Rev -

Drawn DLS
Checked DB
Date 11.12.2019

Scale
1:250 @ A1 / 1:500 @ A3
metres 5 10 15 20 25

Status
APPROVAL

Persimmon Homes. No dimensions to be scaled from drawing except for the puposes of Planning Applications. The contractor should check all dimensions on site. It is the contractors responsibility to ensure compliance with Building Regulations. No drawings should be copied or modified without permission from Persimmon Homes.

File Location: s:\technical\current sites\campdown college road\drawings\engineering\civil\persimmon\engineering