




FRONT ELEVATION (SOUTH)

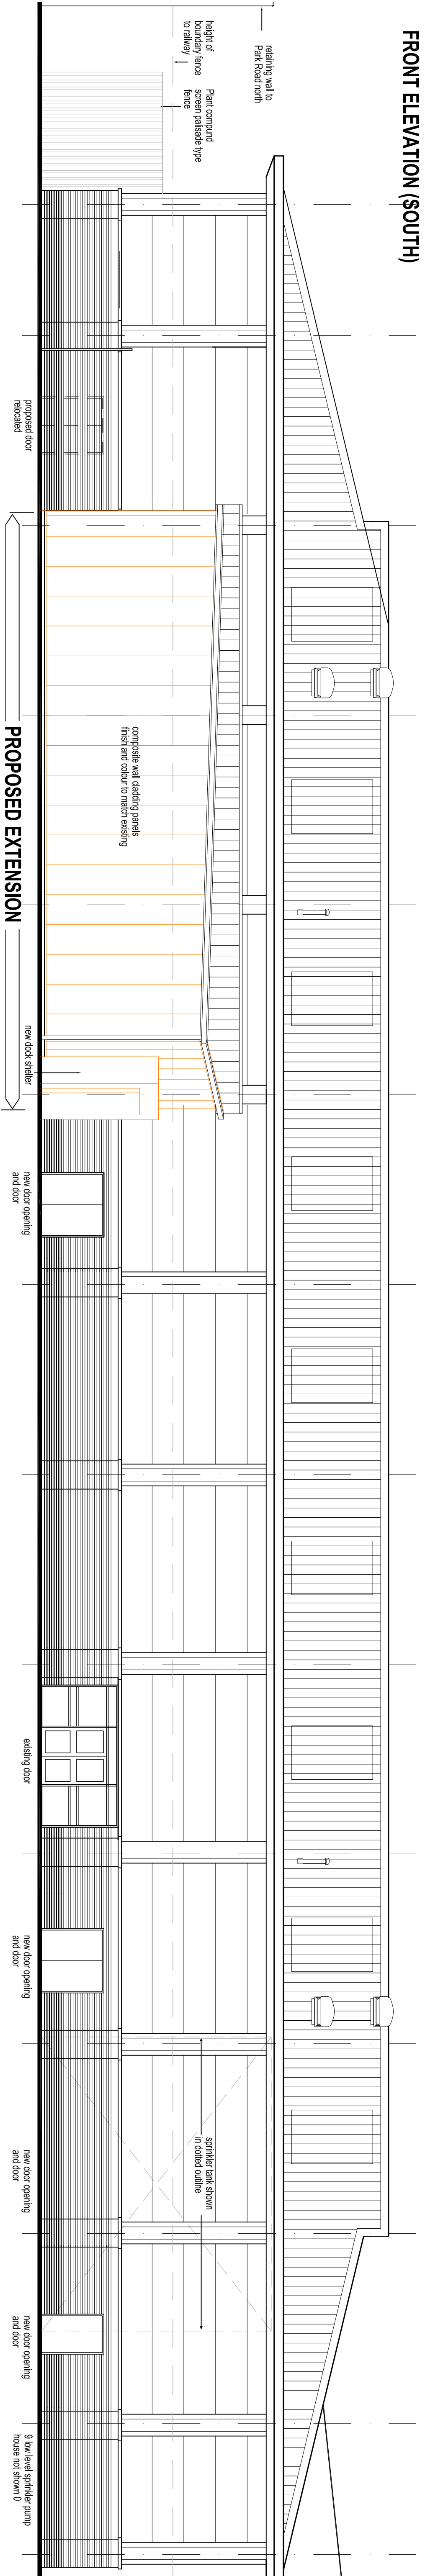


REAR ELEVATION (NORTH)

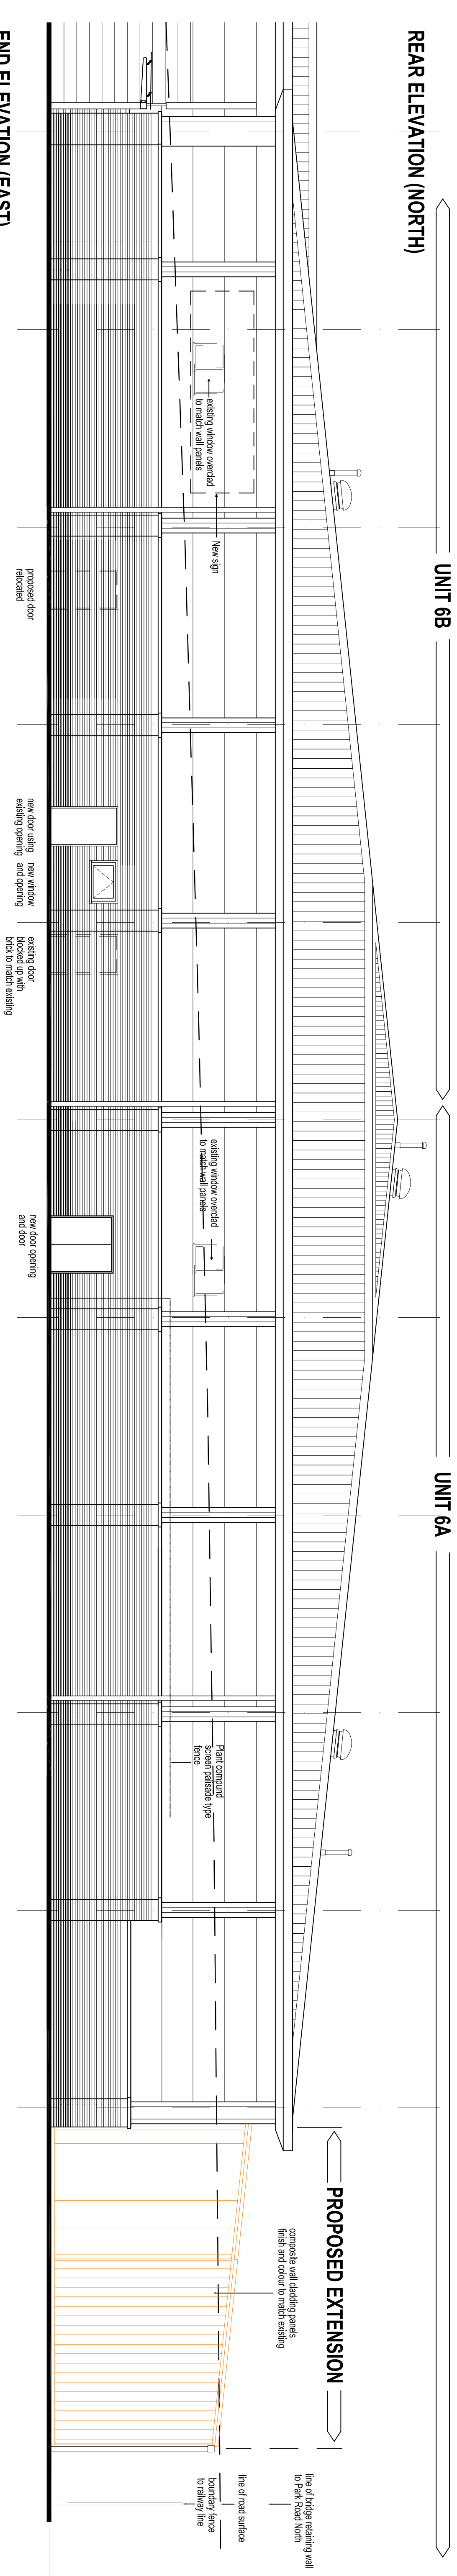

END ELEVATION (EAST)

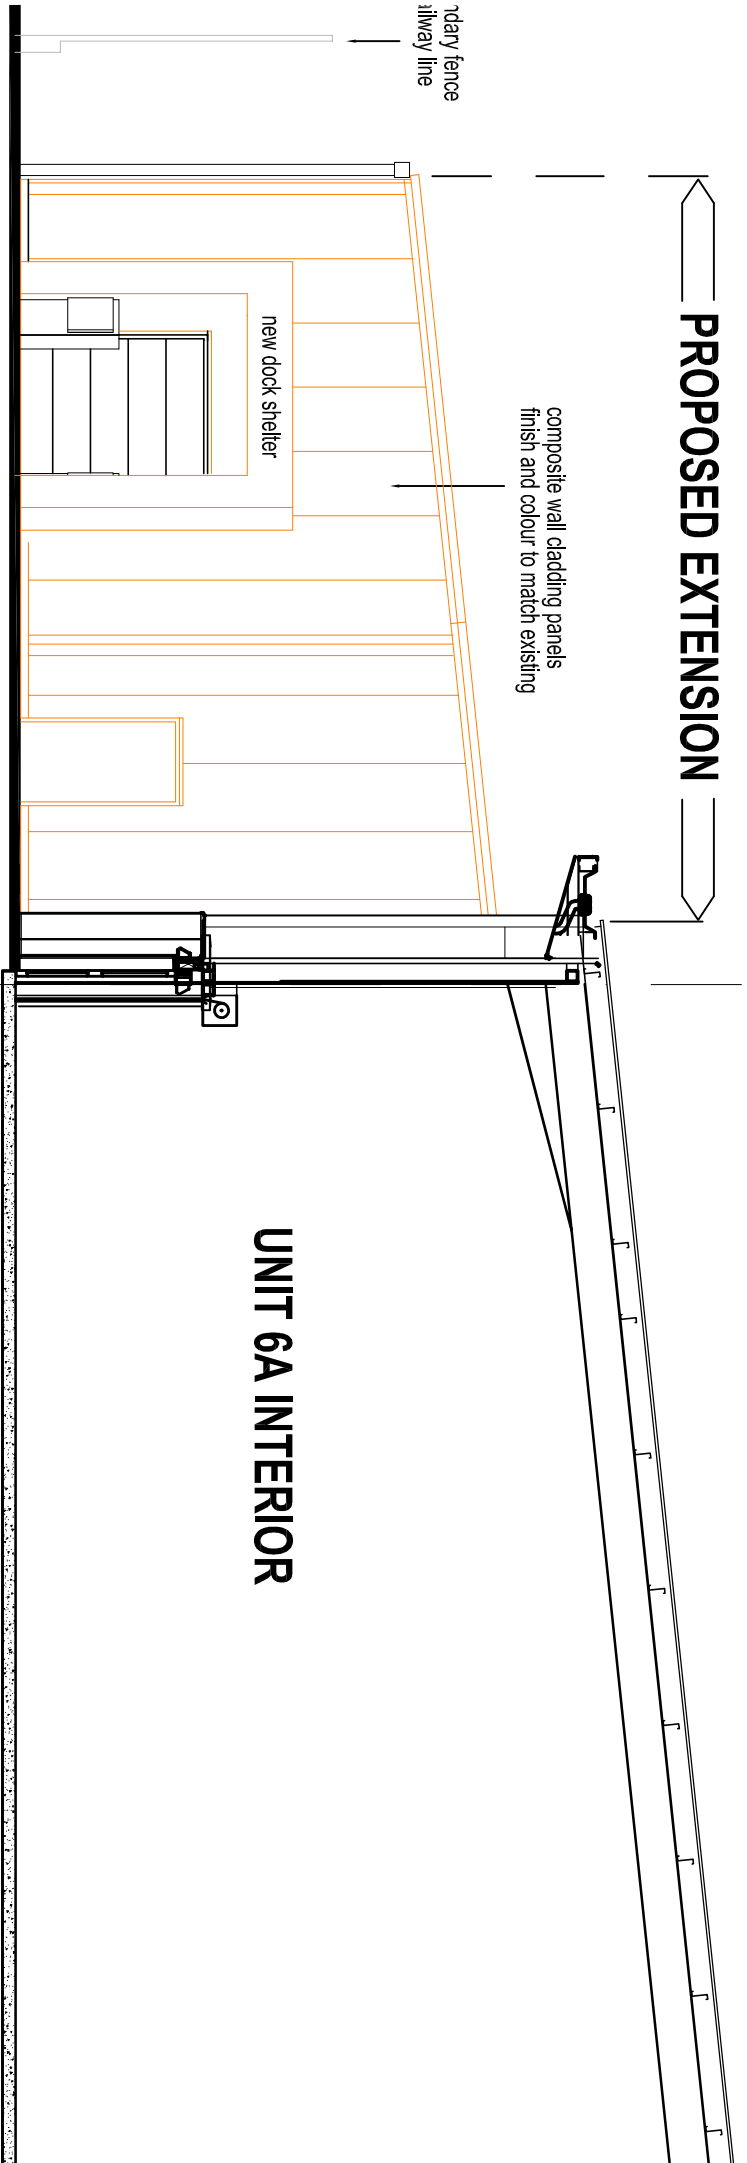

SECTIONAL ELEVATION (WEST)

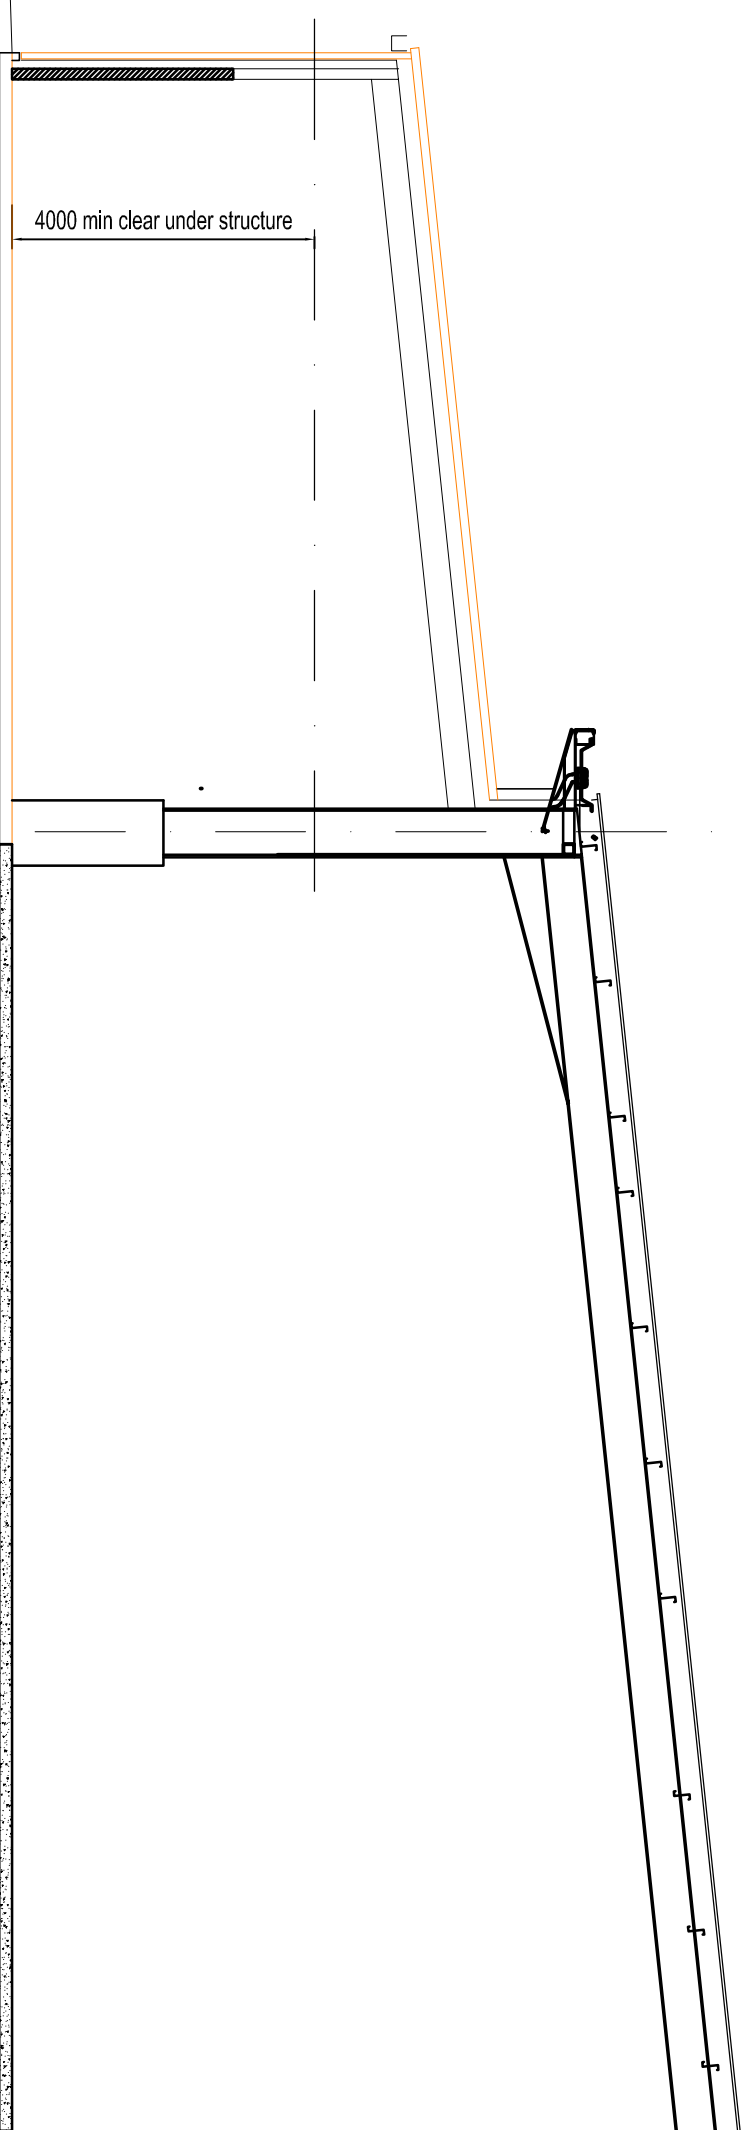

SECTIONAL THROUGH NEW EXTENSION

[illegible]