
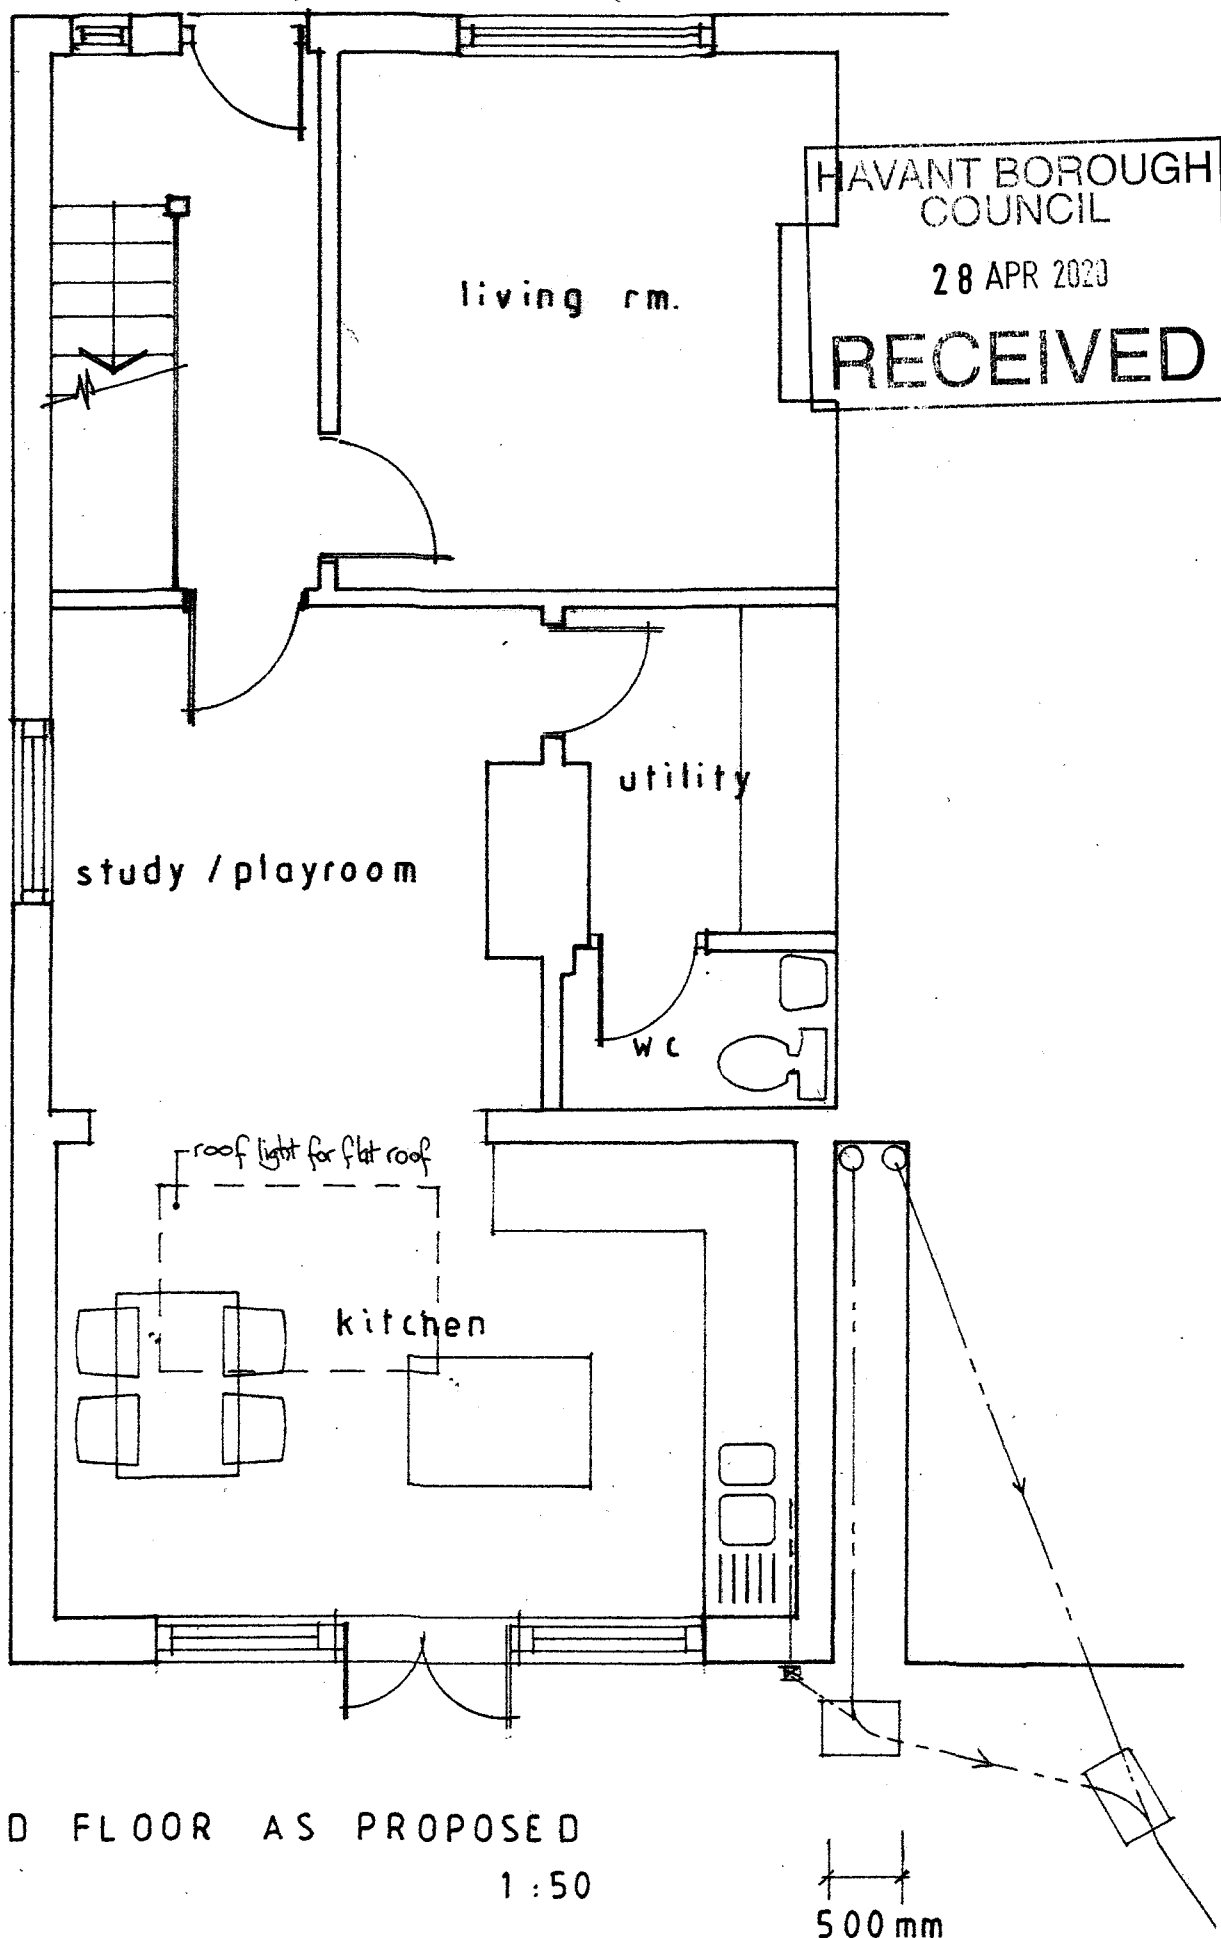


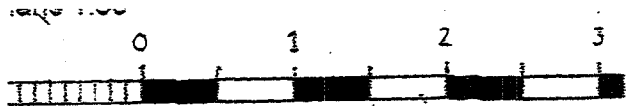

GROUND FLOOR AS PROPOSED
1 : 50