



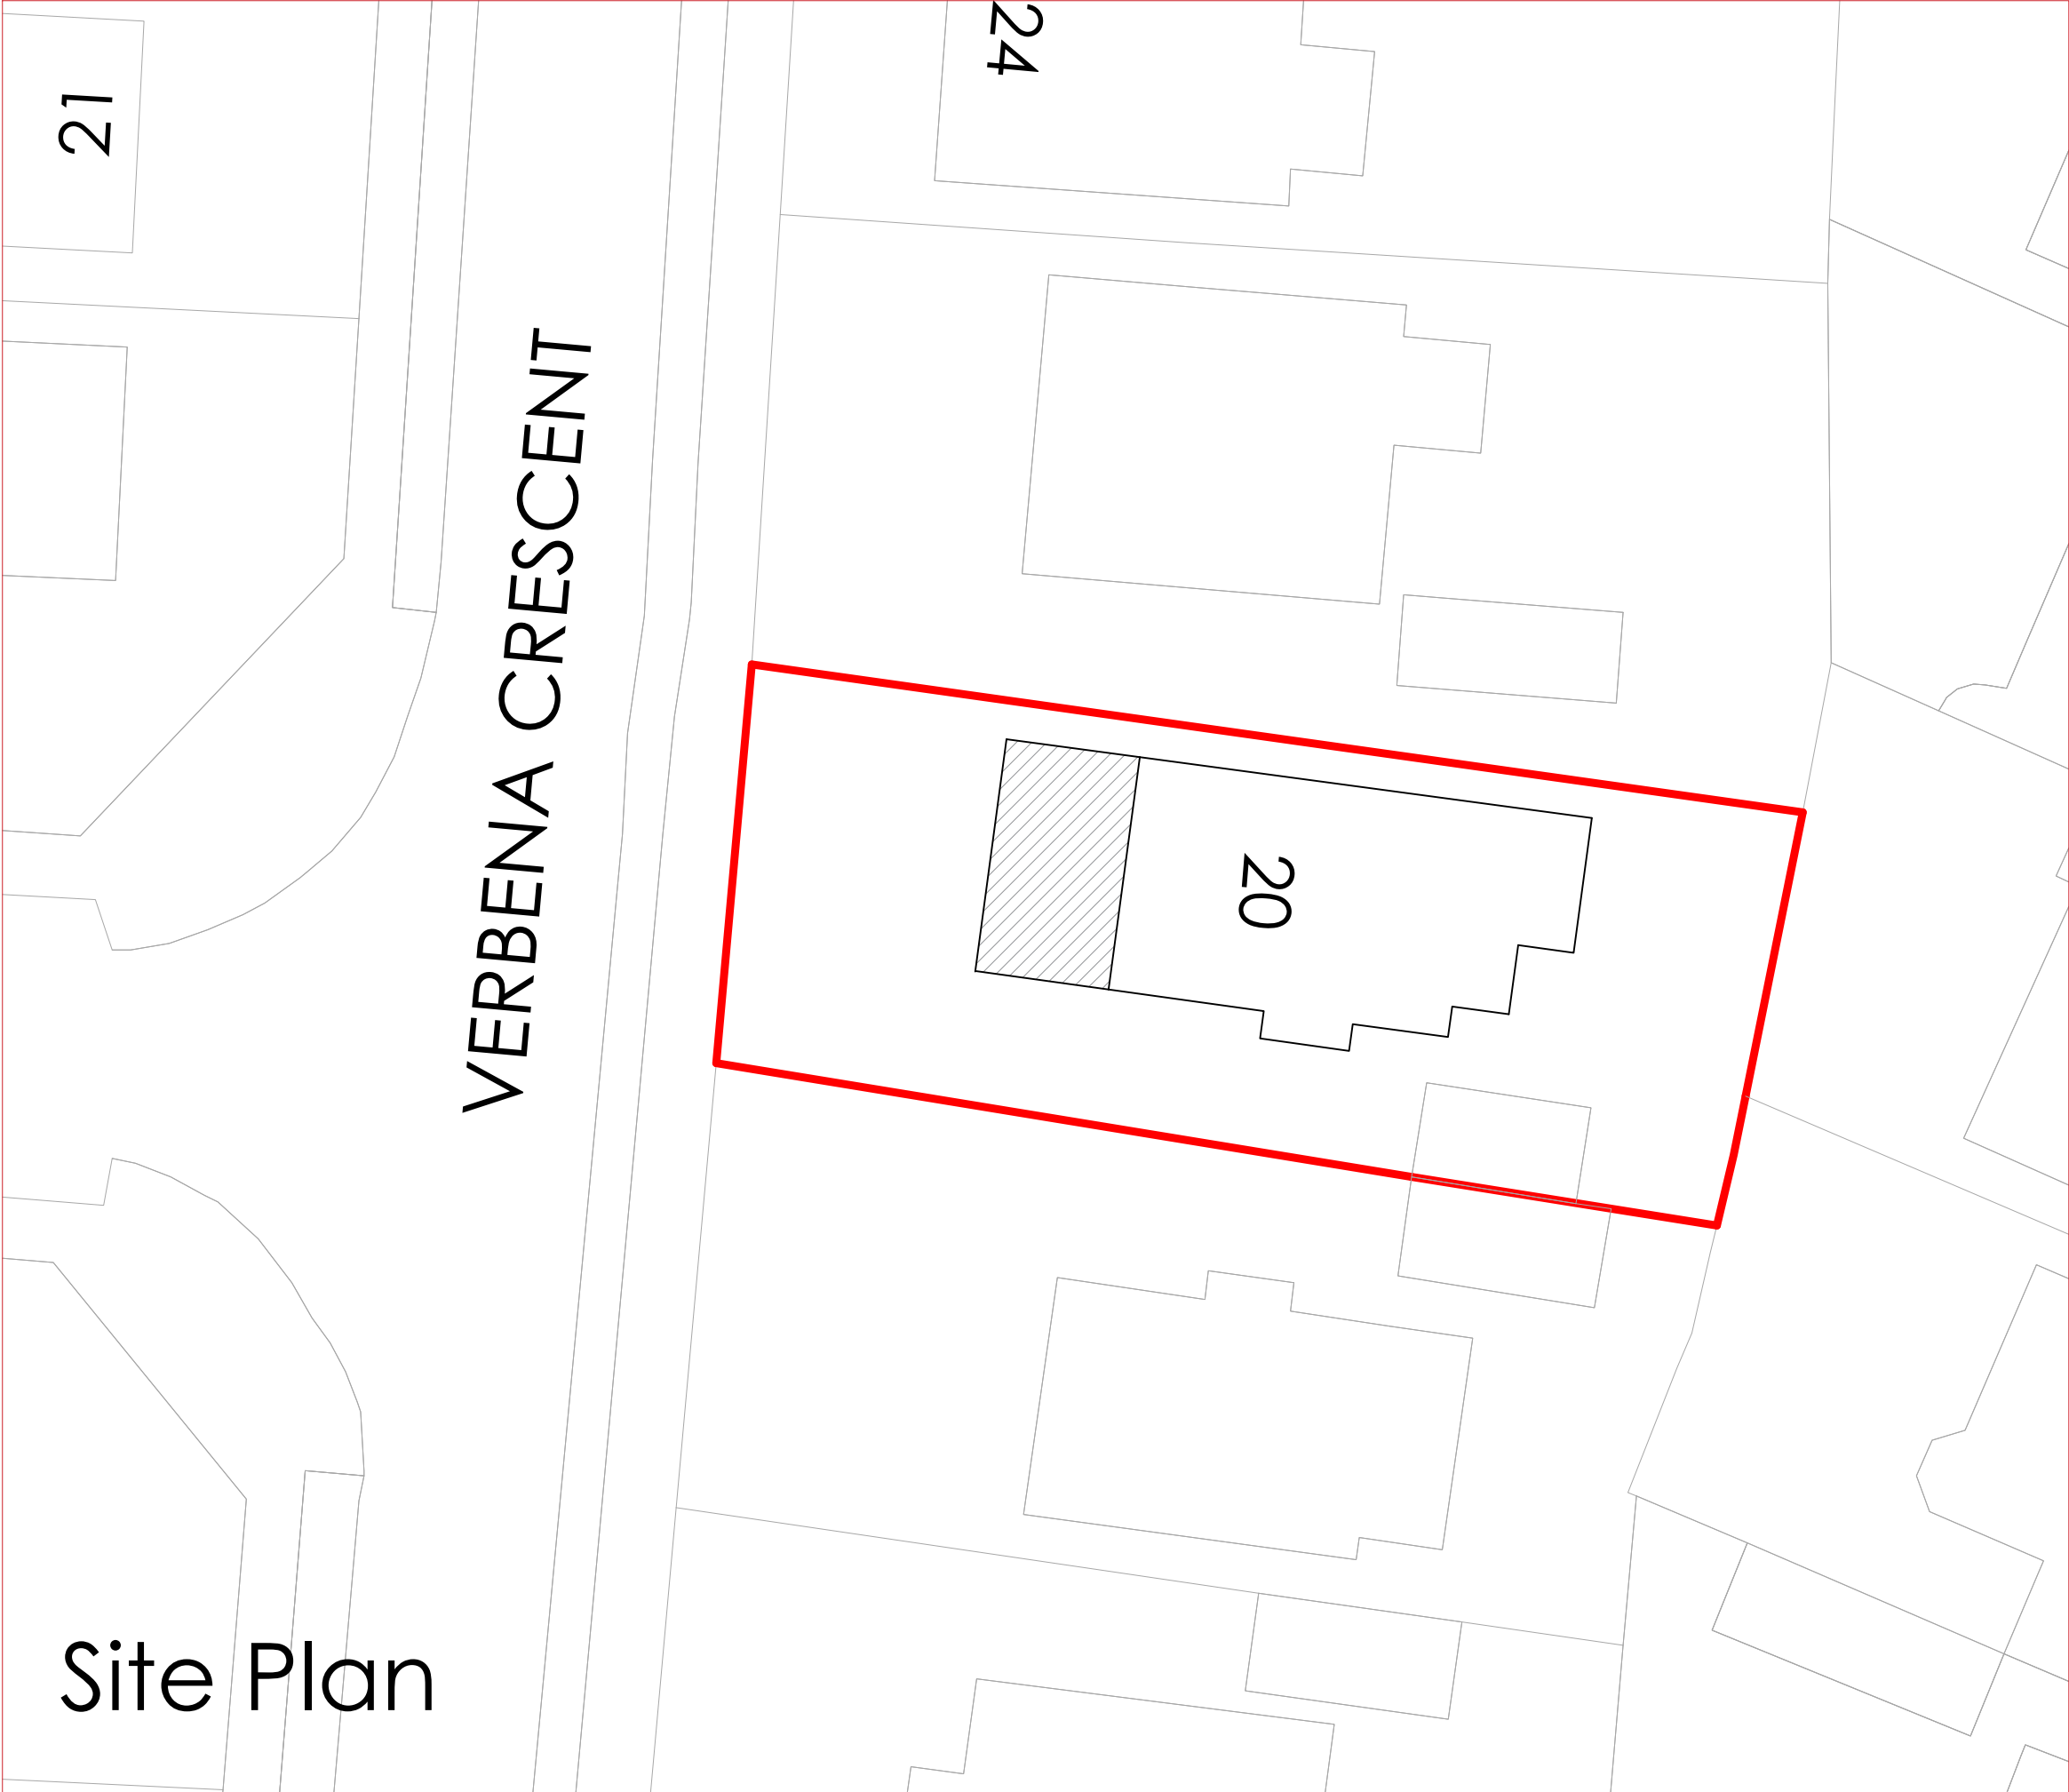

Site Plan

VERBENA CRESCENT

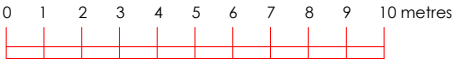

REVISIONS

|                                                                                        |                      |          |                |
|----------------------------------------------------------------------------------------|----------------------|----------|----------------|
| DRAWING                                                                                | Site Plan/Block Plan | NUMBER   | 202002.PIApp02 |
|                                                                                        |                      | REVISION |                |
|                                                                                        |                      | SCALE    | 1:200          |
|                                                                                        |                      | DATE     | March 2020     |
| PROJECT                                                                                |                      |          |                |
| Extension and Alterations at:<br>20 Verbena Crescent, Cowplain, Waterloooville PO8 9DD |                      |          |                |
| CLIENT                                                                                 |                      |          |                |
| Mr R and Mrs S Carr                                                                    |                      |          |                |