



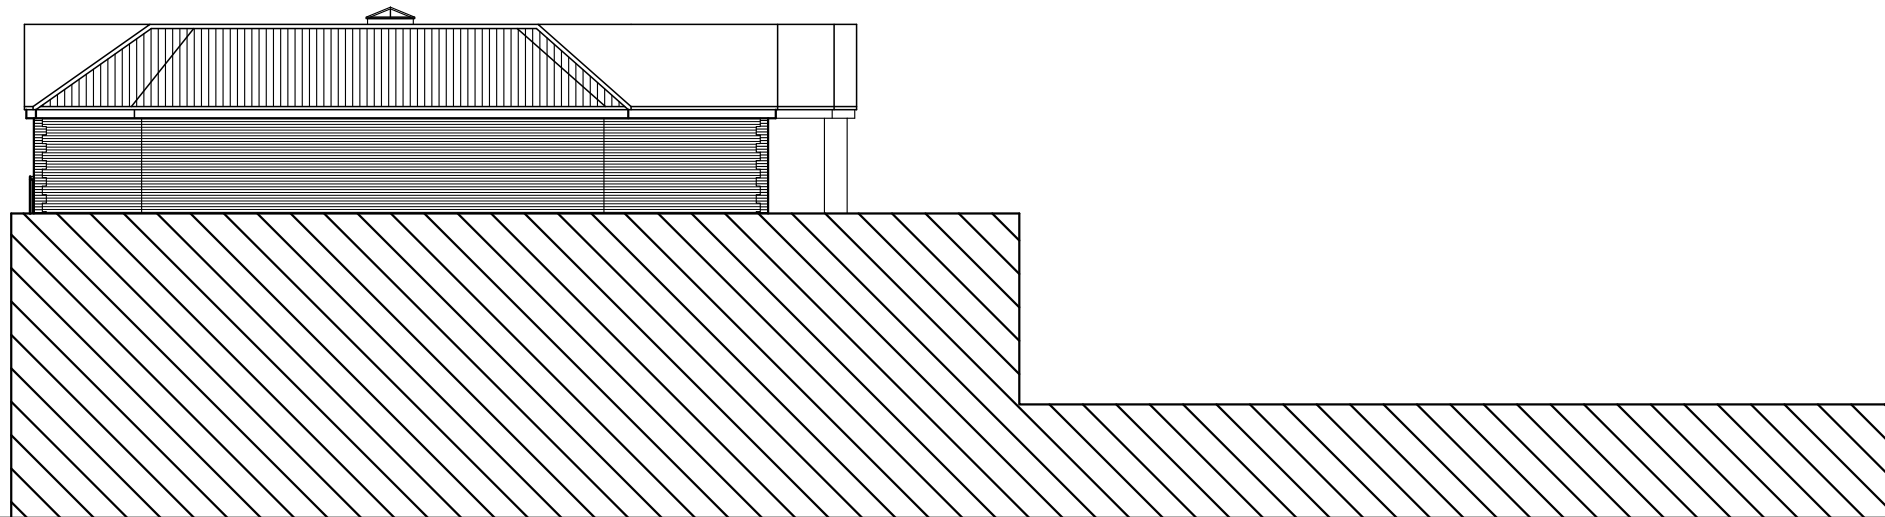

APPROVED
APP/10/00992 - EAST #1 ELEVATION

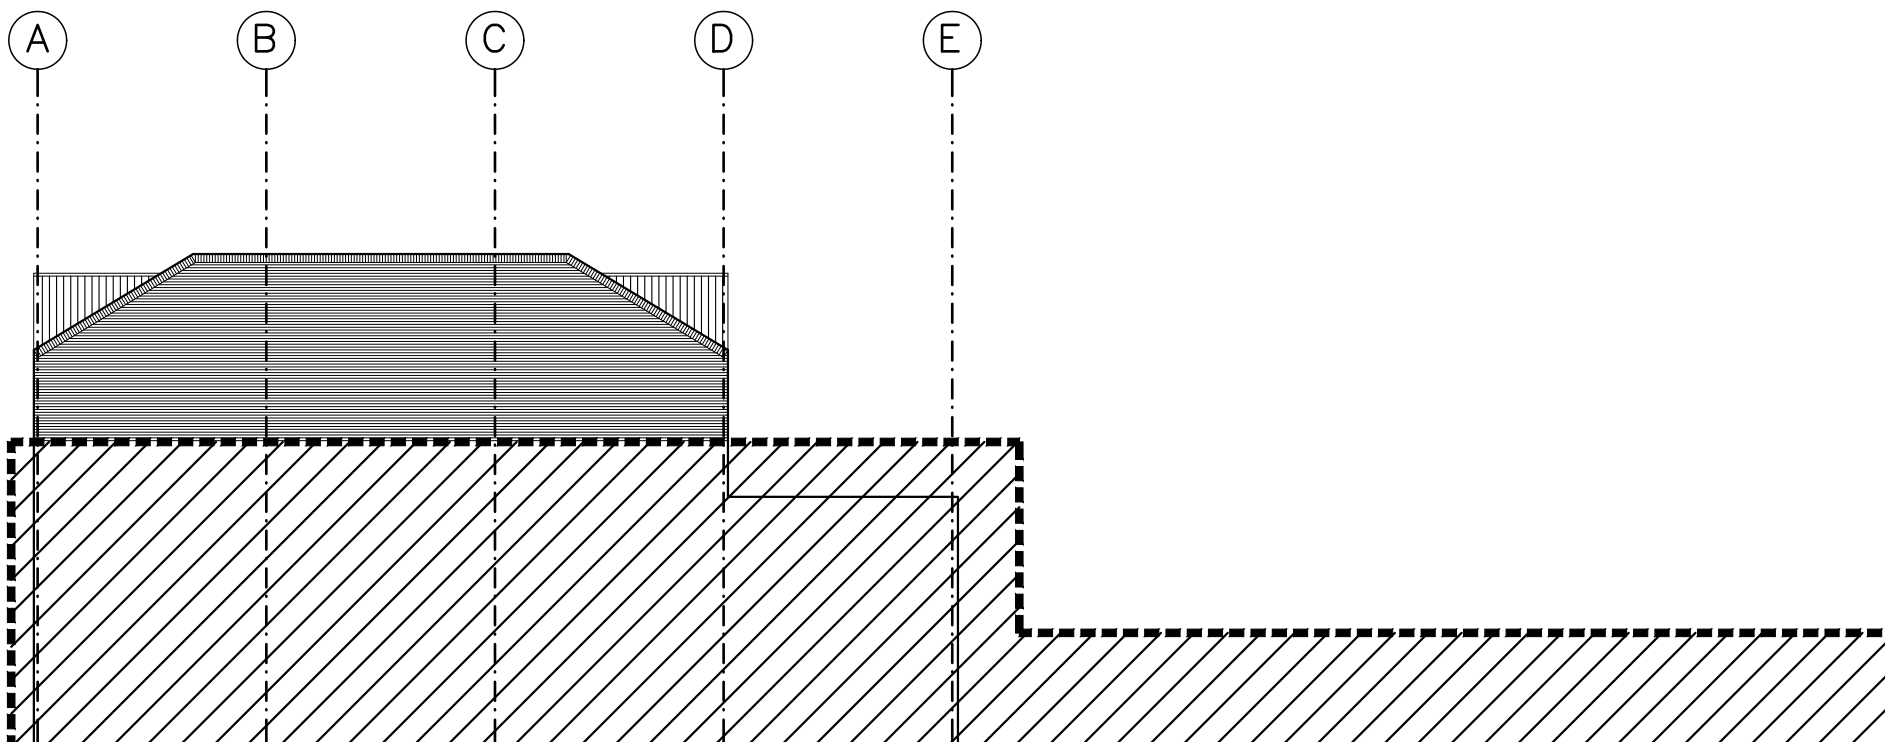

PROPOSED AMENDMENT -
EAST #1 ELEVATION

Revisions

- a) Planning Revisions/
SAR/23.01.2020
- b)
- c)
- d)

44-54
West St,
Havant,
PO9 1PG

Scale A1=1:100, A3=1:200
Drawn SAR
Date 13/12/19

19055-522^A